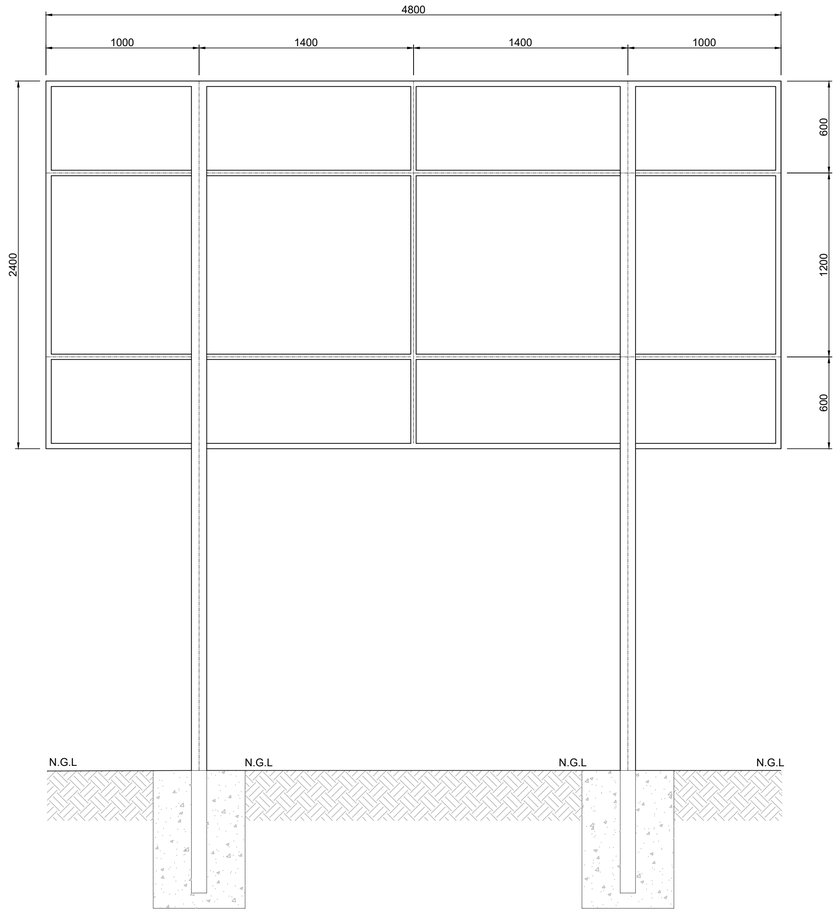

BACK ELEVATION

SCALE: 1:20

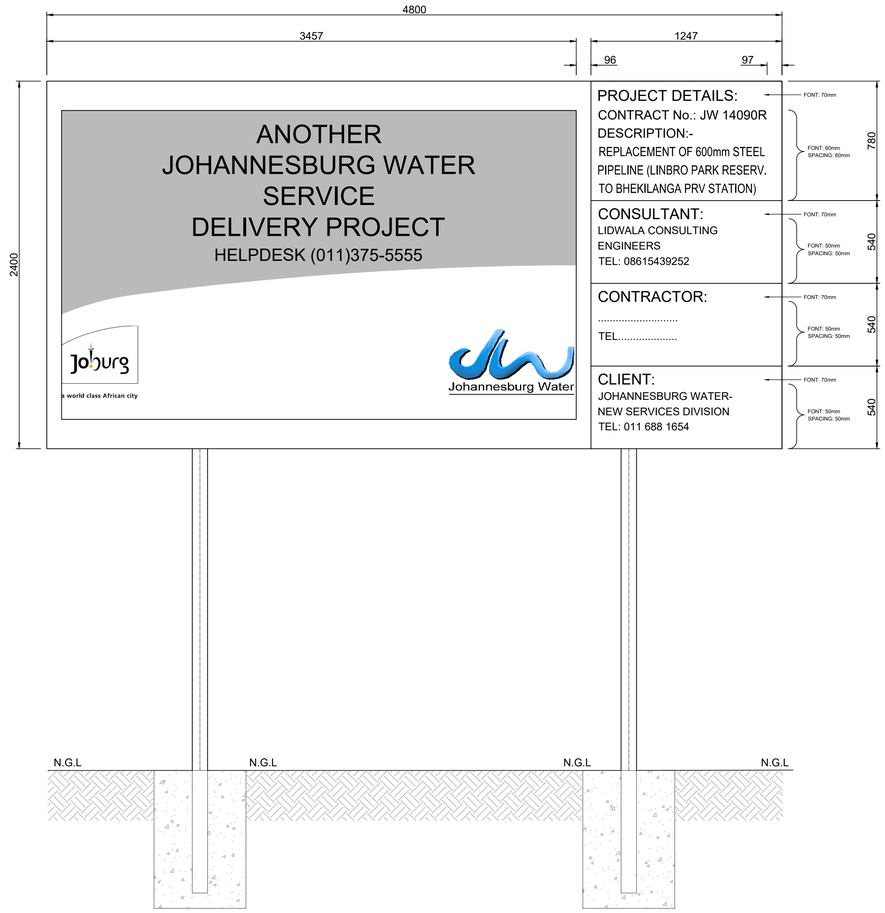

FRONT ELEVATION

SCALE: 1:20

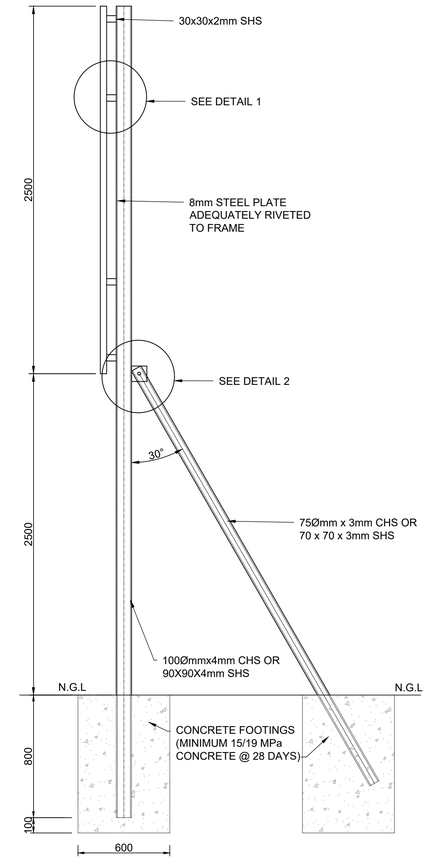

TYPICAL SECTION

SCALE: 1:20

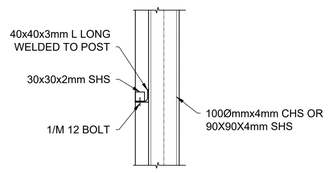

DETAIL 1

SCALE: 1:10

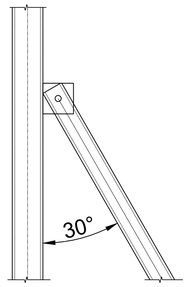

DETAIL 2

SCALE: 1:10

NOTES:

ALL WELDS TO BE 6mm FILLET WELD ALL AROUND UNLESS OTHERWISE SPECIFIED

ISSUED FOR TENDER

CONSULTING ENGINEERS
LIDWALA CONSULTING ENGINEERS (SA) (PTY)LTD rf
Tel: 0861 LIDWALA / 0861 543 9252
Intl: +27 11 793 5480
Postnet Suite # 328
Private Bag X21
BRYANSTON, 2021
Corner Main Office Park,
Block B, 1st Floor, Unit 8
2 Payne Road Bryanston, 2191
Email: info@lidwala.com
Web: www.lidwala.com
Offices:Botswana, Mozambique, Namibia, South Africa,Tanzania, Zambia, Zimbabwe
Lidwala

CLIENT
JOHANNESBURG WATER
1 MAIN STREET
SWISS HOUSE

DESIGNED	M.MURIGO	AUGUST 2022
DRAWN	G.MALINOWSKI	AUGUST 2022
CHECKED	M.MURIGO	AUGUST 2022
APPROVED BY:	SIGNATURE	DATE
	T.KLEYNHANS	AUGUST 2022
ECSA REG. No.	20110139	
CHECKED BY:		
	SIGNATURE	DATE

Johannesburg Water

17 HARRISON STREET
MARSHALLTOWN
2107

TEL: (011) 688-1400

FAX: (011) 688-1529

Joburg

REPLACEMENT OF JOHANNESBURG WATER
600mm Ø STEEL PIPELINE FROM LINBRO PARK RESERVOIR
TO BHEKILANGA PRV STATION IN ALEXANDRA

STANDARD NAME BOARD DETAIL
SHEET 2 OF 2

SURVEY INFORMATION		APPROVAL BY JW DEPOT		
PROJECT SURVEYOR:		CHECKED		
		APPROVED BY:		
DATE:			SIGNATURE	DATE
CCTV INFORMATION		APPROVAL BY JW PLANNING		
CCTV COMPANY:		CHECKED		
		APPROVED BY:		
DATE:			SIGNATURE	DATE

SCALE

REV:	DESCRIPTION	DATE:
A	ISSUED FOR TENDER PORPOSES ONLY	AUGUST 2022

DRAWING No.JW14090R-AL-DET02-W

PROJECT No.	DRAWING No.	REV.
JW14090R-AL	DET 02	A

ORIGINAL PAGE SIZE: A1 — SHEET 2 OF 2

FILE No.

PRINT DATE: 16.08.2022