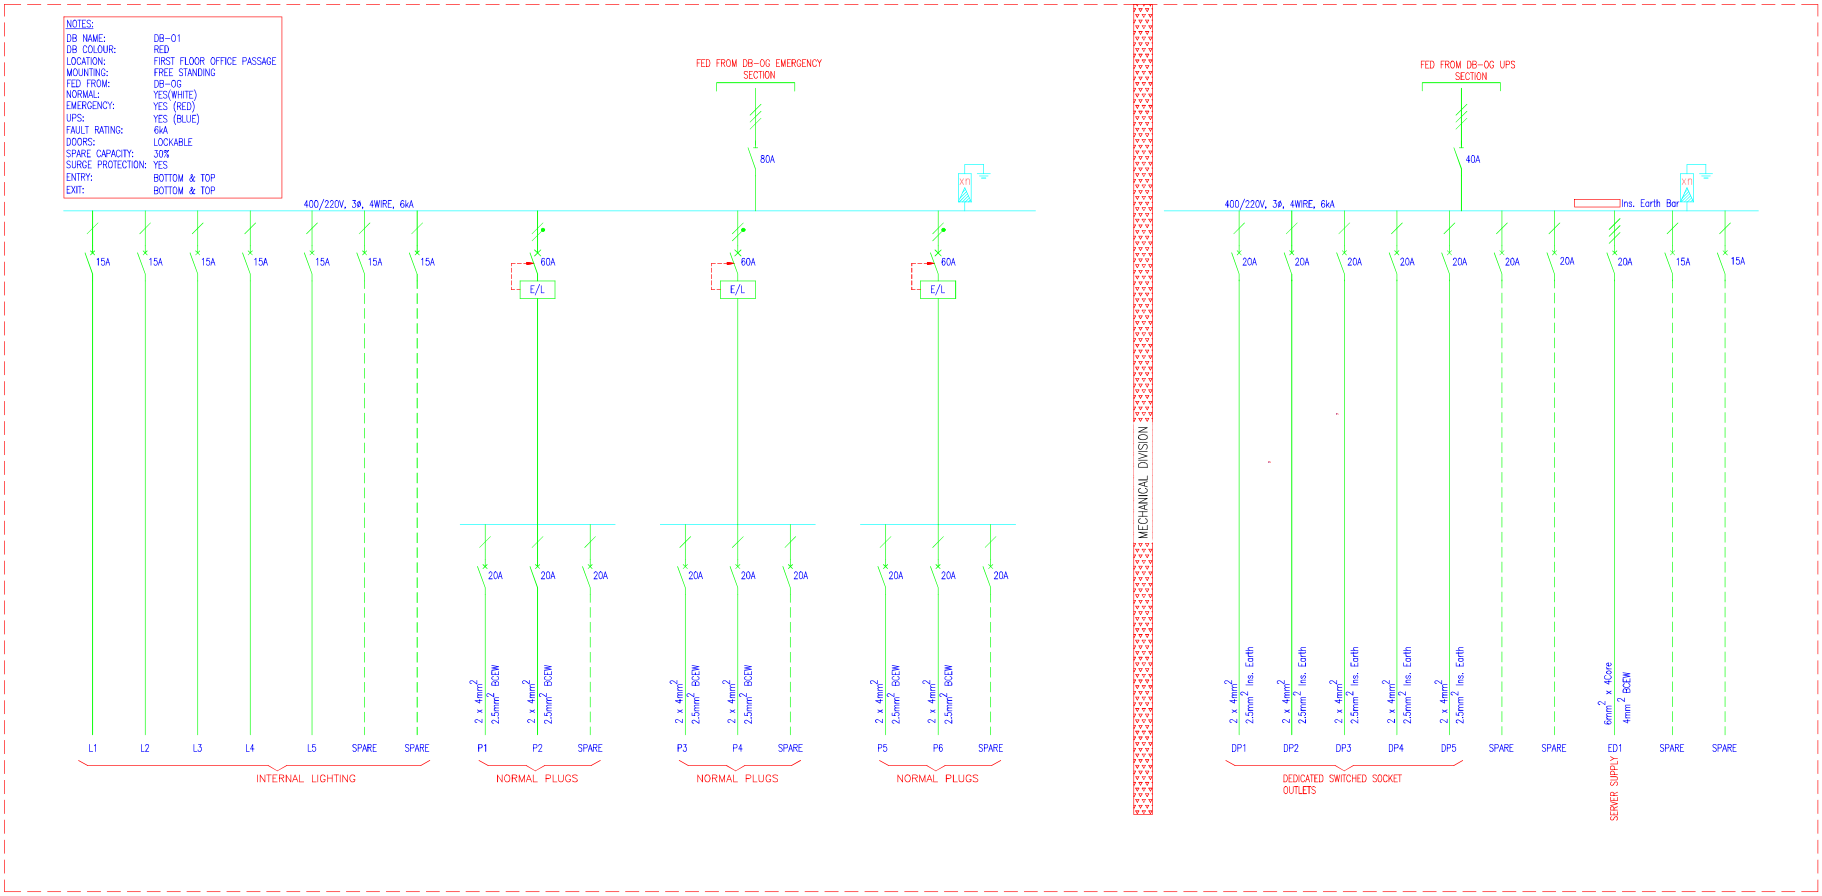

NOTES

1. ALLOW FOR 25% SPARE CAPACITY IN DBs
2. INTERNAL DB COVERS TO BE PAINTED RED FOR EMERGENCY SECTION, PURPLE FOR UPS AND GREEN FOR SOLAR SECTION
3. EXTRNAL DOORS/COVERS TO BE PAINTED ELECTRIC ORANGE

SCHEDULLE OF AREAS

No	Date	Details	Chd	Appd

Revisions

KEON CONSULTING ENGINEERS
CONSULTING ENGINEERS
TECHNO DESIGNS
Civil Structural & Transport Engineers
JV
KEON CONSULTING ENGINEERS
34 Dane Street Glen Austin
TELEPHONE (011) 041 2532
CELL (073) 201 8811
E-MAIL engineer@technodesigns.za.za
OFFICES JOHANNESBURG
WEBSITE www.technodesigns.za.za
5th Avenue Office Park
6de 5th Avenue Newton
Port Elizabeth
TELEPHONE +27 41 3630 1100
WEBSITE www.keon.za.za

Client:
Johannesburg Water
JOHANNESBURG WATER
Turbine Hall
66 Nasmi Pillay Street,
Newtown, Johannesburg

THESE NOTES SERVE AS AN ADDENDUM TO THE SPECIFICATION IN THE BILL OF QUANTITIES (BOQ). IN THOSE CASES WHERE THE BOQ SPECIFICATIONS DIFFER FROM THESE NOTES, THESE NOTES SHALL TAKE PREFERENCE
ON ORIGINAL
0 5 10 15 20 30 40 50MM

Engineer:
M Sigonya Pr.Tech Eng

Drawn By:	Designed By:	Checked By:
T.S	M.S	F.M
Signature:	Signature:	Signature:
Date: November 2024	Date: November 2024	Date: November 2024

Project: CO1519 - NEW OFFICES AT MIDRAND DEPOT
Description: Single Line Diagram - DB-O1
Issued For: TENDER

Size:	Scale:	Sheet No:	Original Date:
A1	As Shown	1 OF 1	Feb 2025

Project No:	Drawing No:	Revision:
C01519	EE-101	0