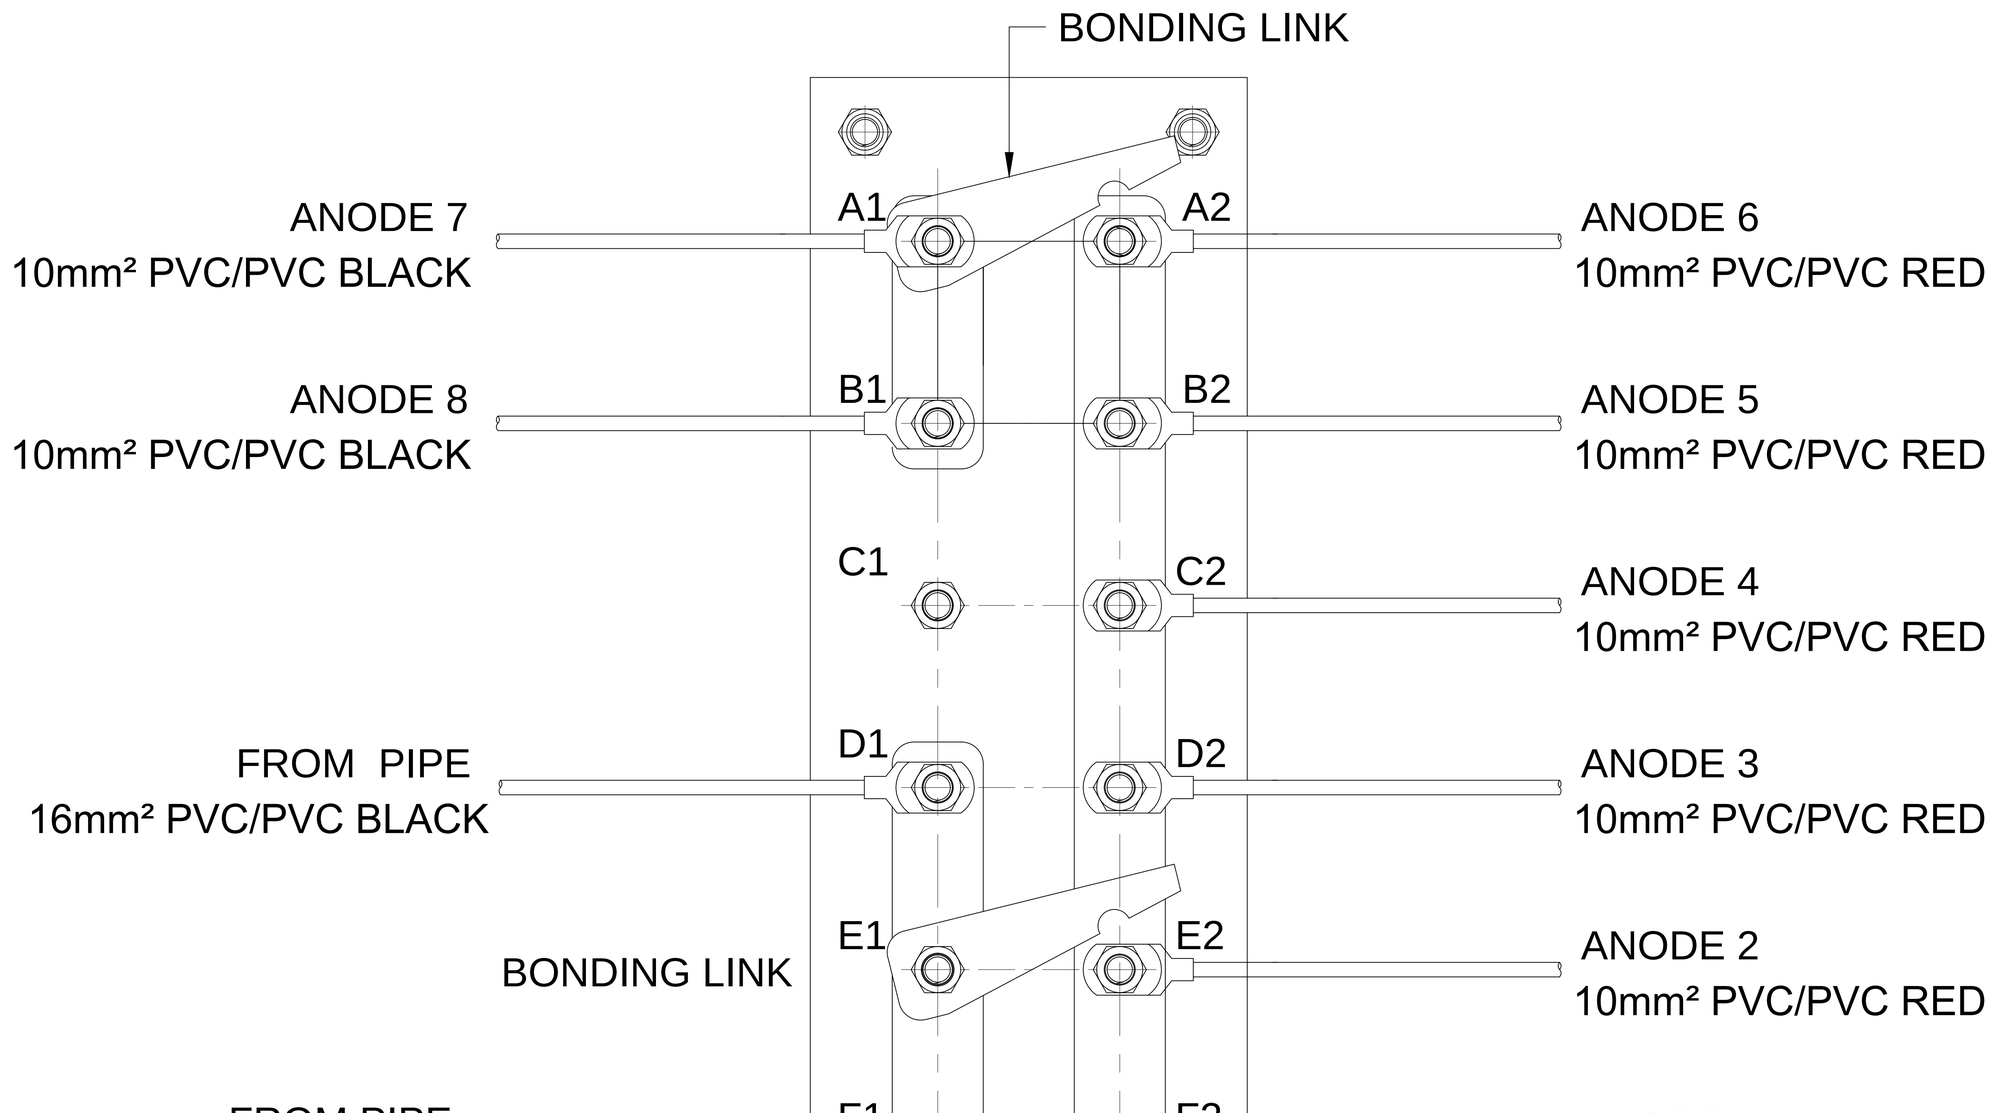

SACP GROUNDBED LINK PANEL

NOTES:

1. FOR THE Ø700mm INLET PIPE ONLY 6 Mg ANODES WILL BE REQUIRED
2. FOR THE Ø500mm AND Ø650mm OUTLET PIPELINE 8 Mg ANODES WILL BE REQUIRED

No	Date	Details	Chd	App'd

Revisions

PPT ENGINEERING SERVICES

Client: Johannesburg Water

Approved By

Drawn By	Designed By	Reviewed By
R.ALVEY	M.SHERRATT	M.SHERRATT

Project: LINBRO PARK TOWER (AND ASSOCIATED WORKS) CP DESIGN

Description: SACP GROUNDBED LINK PANEL CABLE TERMINATION DETAIL

Scale	Date
AS SHOWN	2023/02/11

Drawing No.: PES-PEP0221-CP-009 Rev: 0