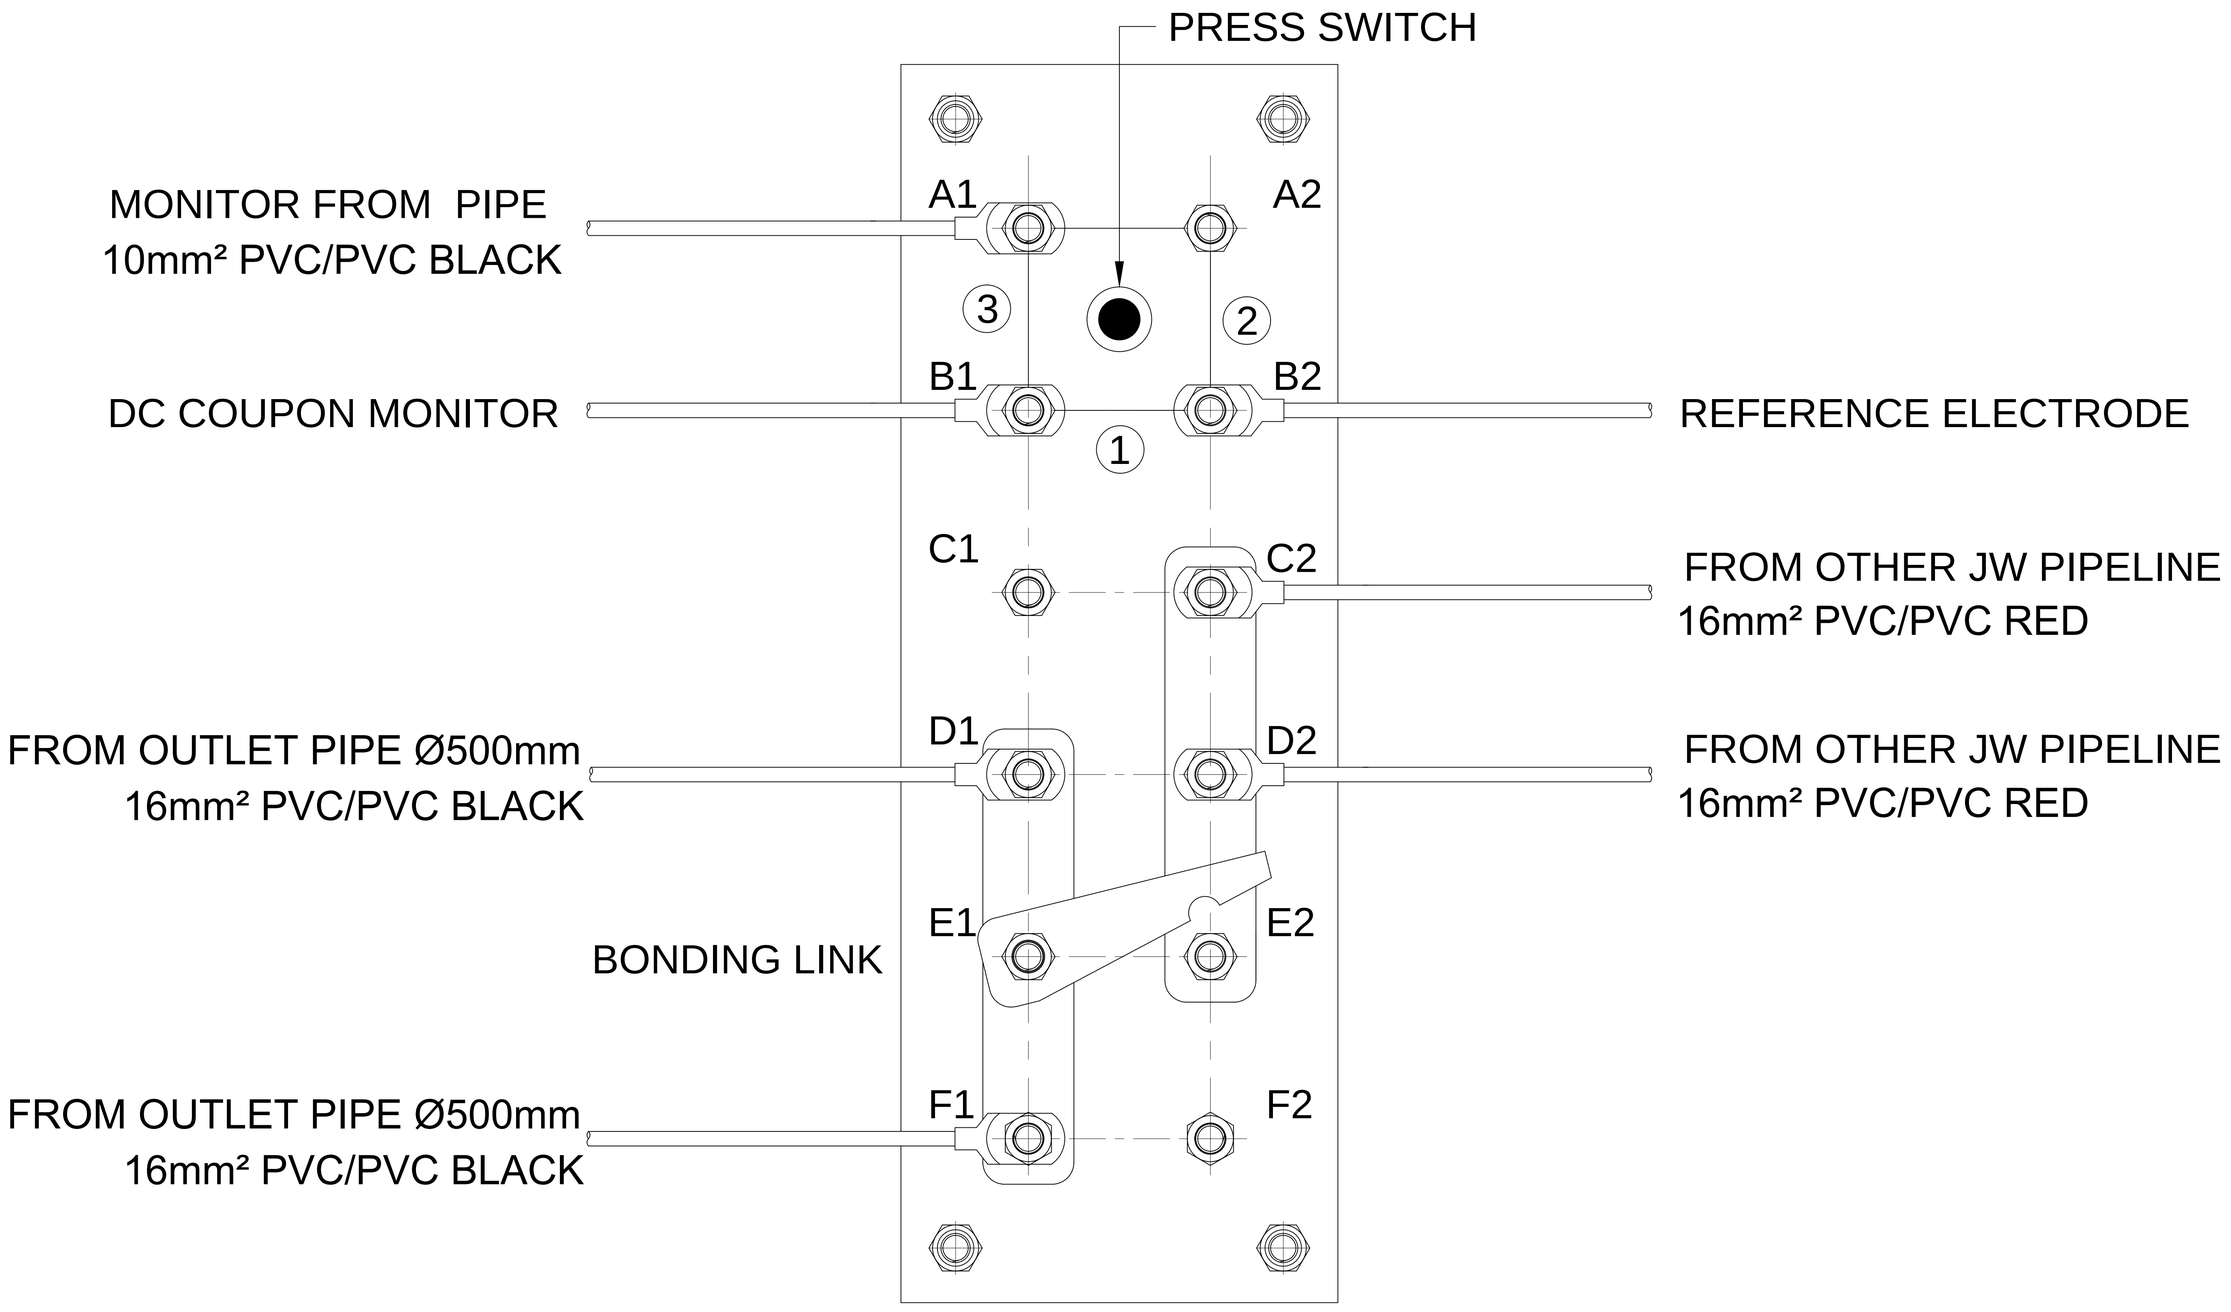

CROSS BOND LINK PANEL

NOTE:
1. ON/OFF COUPON POTENTIAL
   PRESS SWITCH FOR OFF POTENTIAL
2. PIPE TO SOIL POTENTIAL
3. COUPON CURRENT
   PRESS SWITCH TO MEASURE

No	Date	Details	Chd	App'd

Revisions

PPT ENGINEERING SERVICES

Client: Johannesburg Water

Approved By

Drawn By	Designed By	Reviewed By
R.ALVEY	M.SHERRATT	M.SHERRATT

Project: LINBRO PARK TOWER (AND ASSOCIATED WORKS) CP DESIGN

Description: CROSS BOND LINK PANEL CABLE TERMINATION DETAIL

Scale	Date
AS SHOWN	2023/02/11

Drawing No. PES-PEP0221-CP-010 Rev 0