STORMWATER DETAILS

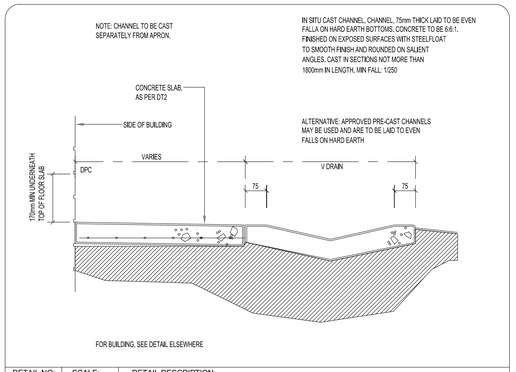

DETAIL NO:	SCALE:	DETAIL DESCRIPTION:
DT3	NTS	APRON WITH CHANNEL

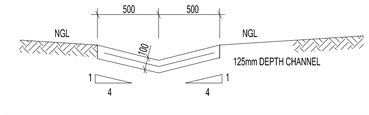

TYPICAL STORMWATER CONCRETE
V-CHANNEL - SECTION A - A
SCALE 1:5

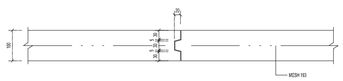

CONSTRUCTION JOINT FOR CHANNELS
EVERY 3m MAXIMUM
SCALE 1:5

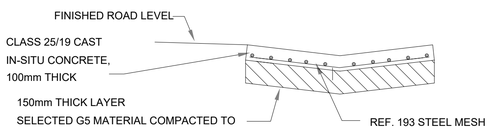

CONCRETE 'V' TYPICAL LAYERWORKS
SCALE : NTS

ROADS AND TYPICAL SECTION LAYERWORKS

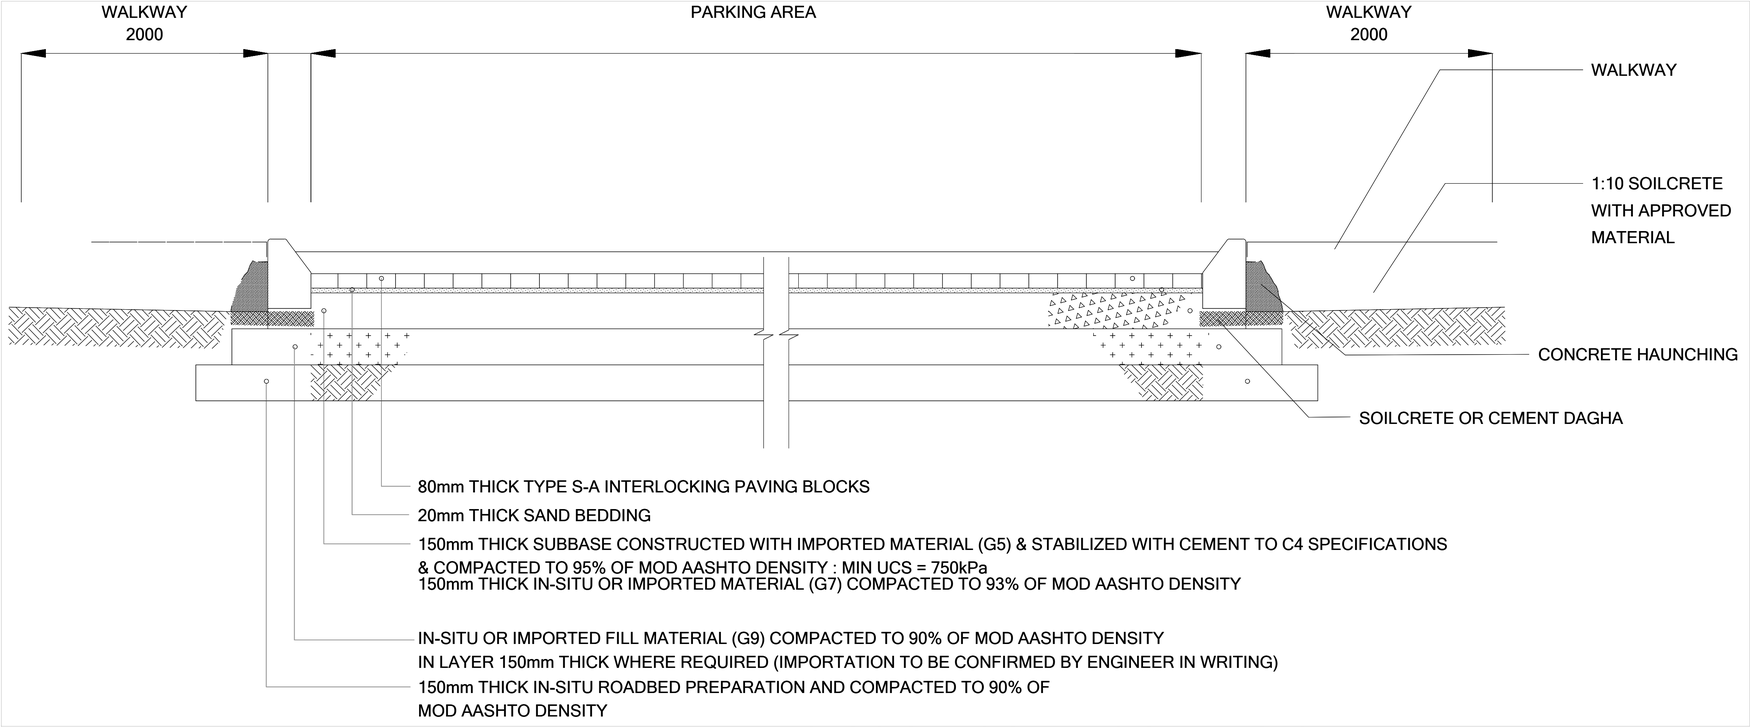

TYPICAL SECTION THROUGH PARKING LOT LAYERWORKS
SECTION A-A
SCALE 1: 250

EGDE BEAM DETAIL
SCALE 1: 10

ISSUED FOR TENDER

SEMI VERTICAL/BARRIER KERB
ON CURVED SECTIONS DETAIL
SCALE : NTS

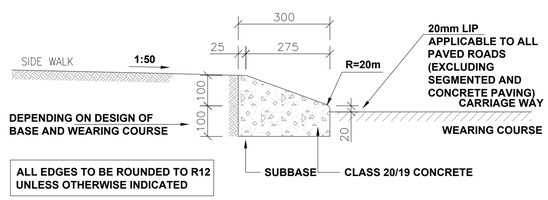

FIG. 8 or 300mm SLOPING KERB DEATIL
SCALE 1: 10

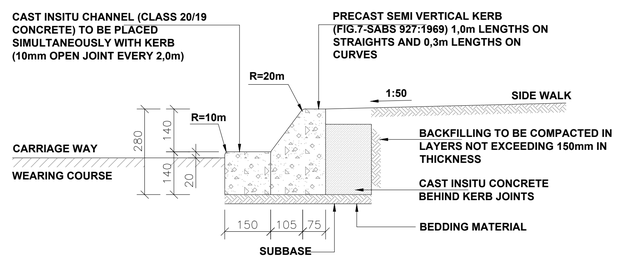

FIG. 7 - SABS 927:1969

DETAIL OF SEMI VERTICAL KERB WITH CHANNEL
SECTION A - A
SCALE 1: 10

Engineer:
KEON CONSULTING ENGINEERS
TECHNO DESIGNS
Civil Structural & Transport Engineers

TECHNO DESIGNS ENGINEERING
34 Dane Street Glen Austin Midrand
TELEPHONE (011) 045 2532
CELL (072) 301 8811
EMAIL engineer@technodesigns.co.za
OFFICES JOHANNESBURG
WEBSITE www.technodesigns.co.za

KEON CONSULTING ENGINEERS
5th Avenue Office Park, 64b 5th avenue Newton Port Elizabeth
TELEPHONE +27 413630189
WEBSITE www.keon.co.za

Client:
Johannesburg Water
JOHANNESBURG WATER
Turbine Hall, 66 Nkemi Pilso Street, Newtown, Johannesburg

THESE NOTES SERVE AS AN ADDENDUM TO THE SPECIFICATION IN THE BILL OF QUANTITIES (BOQ). IN THOSE CASES WHERE THE BOQ SPECIFICATIONS DIFFER FROM THESE NOTES, THESE NOTES SHALL TAKE PREFERENCE

ON ORIGINAL
0 5 10 15 20 25 30 40 50MM

Engineer: T. CHONGO Pr Eng (201400010)

Drawn By:	Designed By:	Checked By:
T. POOPEDI	T. CHONGO	T. CHONGO
Signature:	Signature:	Signature:
Date: AUGUST 2023	Date: AUGUST 2023	Date: AUGUST 2023

GENERAL NOTES:

ALL LEVELS TO BE CONFIRMED ON SITE.
1.1 THIS DRAWING MUST BE READ IN CONJUNCTION WITH RELEVANT ENGINEERING DRAWINGS.
1.2 DO NOT STALE THIS DRAWING, USE ONLY CALCULATED AND WRITTEN DIMENSIONS.
1.3 ALL EXCAVATIONS SHOULD BE INSPECTED AND APPROVED BY THE ENGINEER ON SITE.
1.4 ALL DIMENSIONS ARE IN MILLIMETERS UNLESS OTHERWISE INDICATED.

Refer To Drawing No:

Key Plan:

No	Date	Details	Chd	Appd

Revisions

Project: JW14406 LINBRO PUMP STATION

Description: ROADS AND STORMWATER DETAILS

Issued For: TENDER

Size:	Scale:	Sheet No:	Original Date:
A1	As Shown	3 OF 3	AUGUST 2023

Project No:	Drawing No:	Revision:
C01486	GL02	T0