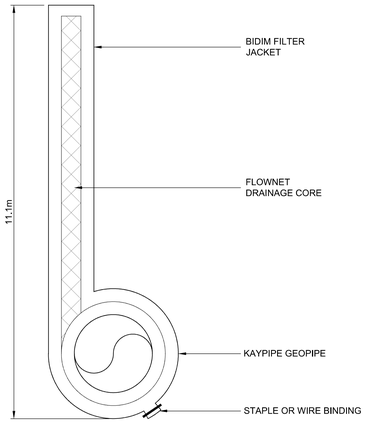

CROSS SECTION OF FLOW DRAIN
SCALE 1:5

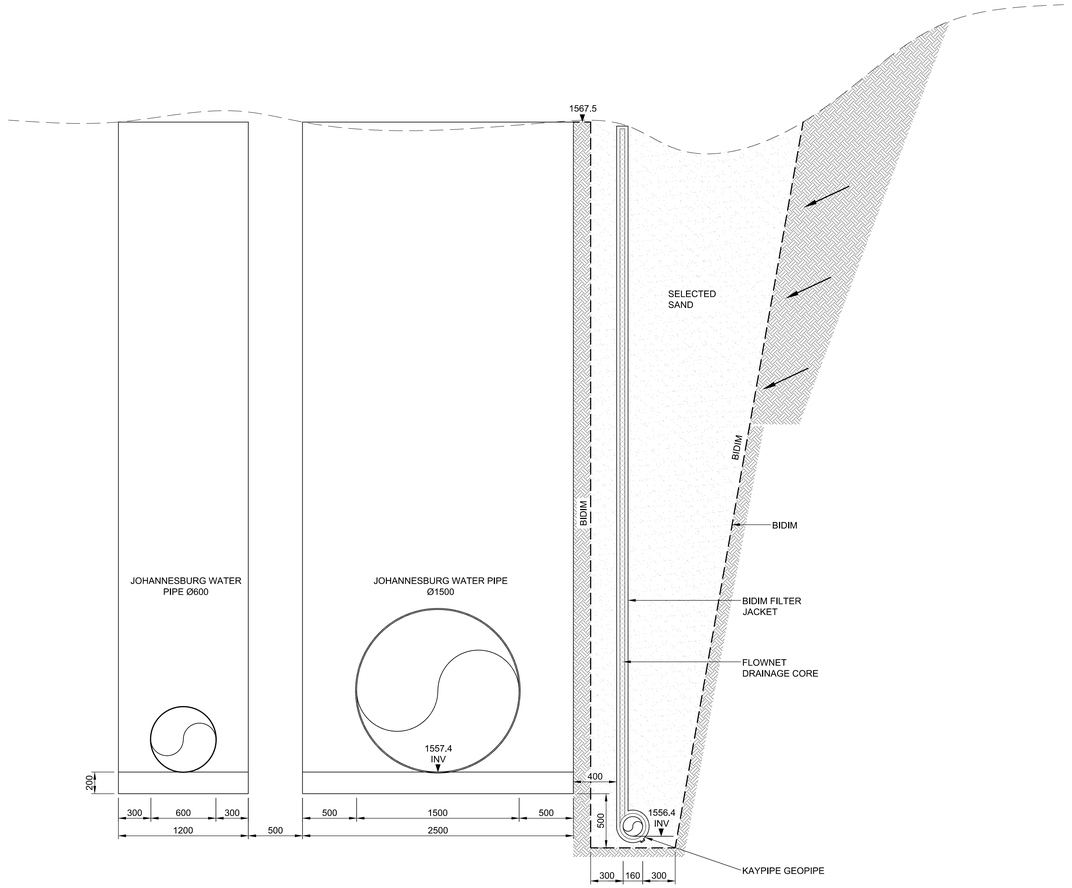

CONSULTING ENGINEERS
LIDWALA CONSULTING ENGINEERS (SA) (PTY)LTD rf
Tel 0861 LIDWALA / 0861 543 9252
Intl +27 11 793 5486
Postnet Suite # 328
Private Bag X21
BRYANSTON, 2021
Corner Main Office Park,
Block B, 1st Floor, Unit 8
2 Payne Road Bryanston, 2191
Email: info@lidwala.com
Web: www.lidwala.com
Offices Botswana, Mozambique, Namibia, South Africa,Tanzania, Zambia, Zimbabwe

CLIENT
JOHANNESBURG WATER
1 MAIN STREET
SWISS HOUSE

DESIGNED	O CHIKOMBA		FEBRUARY 2023
DRAWN	M MAREGERE		FEBRUARY 2023
CHECKED	O CHIKOMBA		FEBRUARY 2023
APPROVED BY:			
	SIGNATURE O CHIKOMBA	DATE	FEBRUARY 2023
ECSA REG. No.	XXXXX		
CHECKED BY:			
	SIGNATURE	DATE	

Johannesburg Water

17 HARRISON STREET
MARSHALLTOWN
2107

TEL: (011) 688-1400

FAX: (011) 688-1529

Joburg

REPLACEMENT OF JOHANNESBURG WATER
600mm Ø STEEL PIPELINE FROM LINBRO PARK RESERVOIR
TO BHEKILANGA PRV STATION IN ALEXANDRA

SECTION THROUGH LEACHATE WATER PIPE

SURVEY INFORMATION		
PROJECT SURVEYOR:		
DATE:		
CCTV INFORMATION		
CCTV COMPANY:		
DATE:		

INFORMATION BY JW DEPOT		
CHECKED		
APPROVED BY:		
	SIGNATURE	DATE
APPROVAL BY JW PLANNING		
CHECKED		
APPROVED BY:		
	SIGNATURE	DATE

SCALE: 1 : 2500

REV:	DESCRIPTION	DATE:
A	ISSUED FOR PRELIMINARY DESIGN	FEBRUARY 2023

DRAWING No.JW14090R-AL-LAY00-W

P2023-PDR | SR 002 | A

A0 ORIGINAL PAGE SIZE | SHEET 1 OF 1

FILE No.

PRINT DATE: 18.08.2022