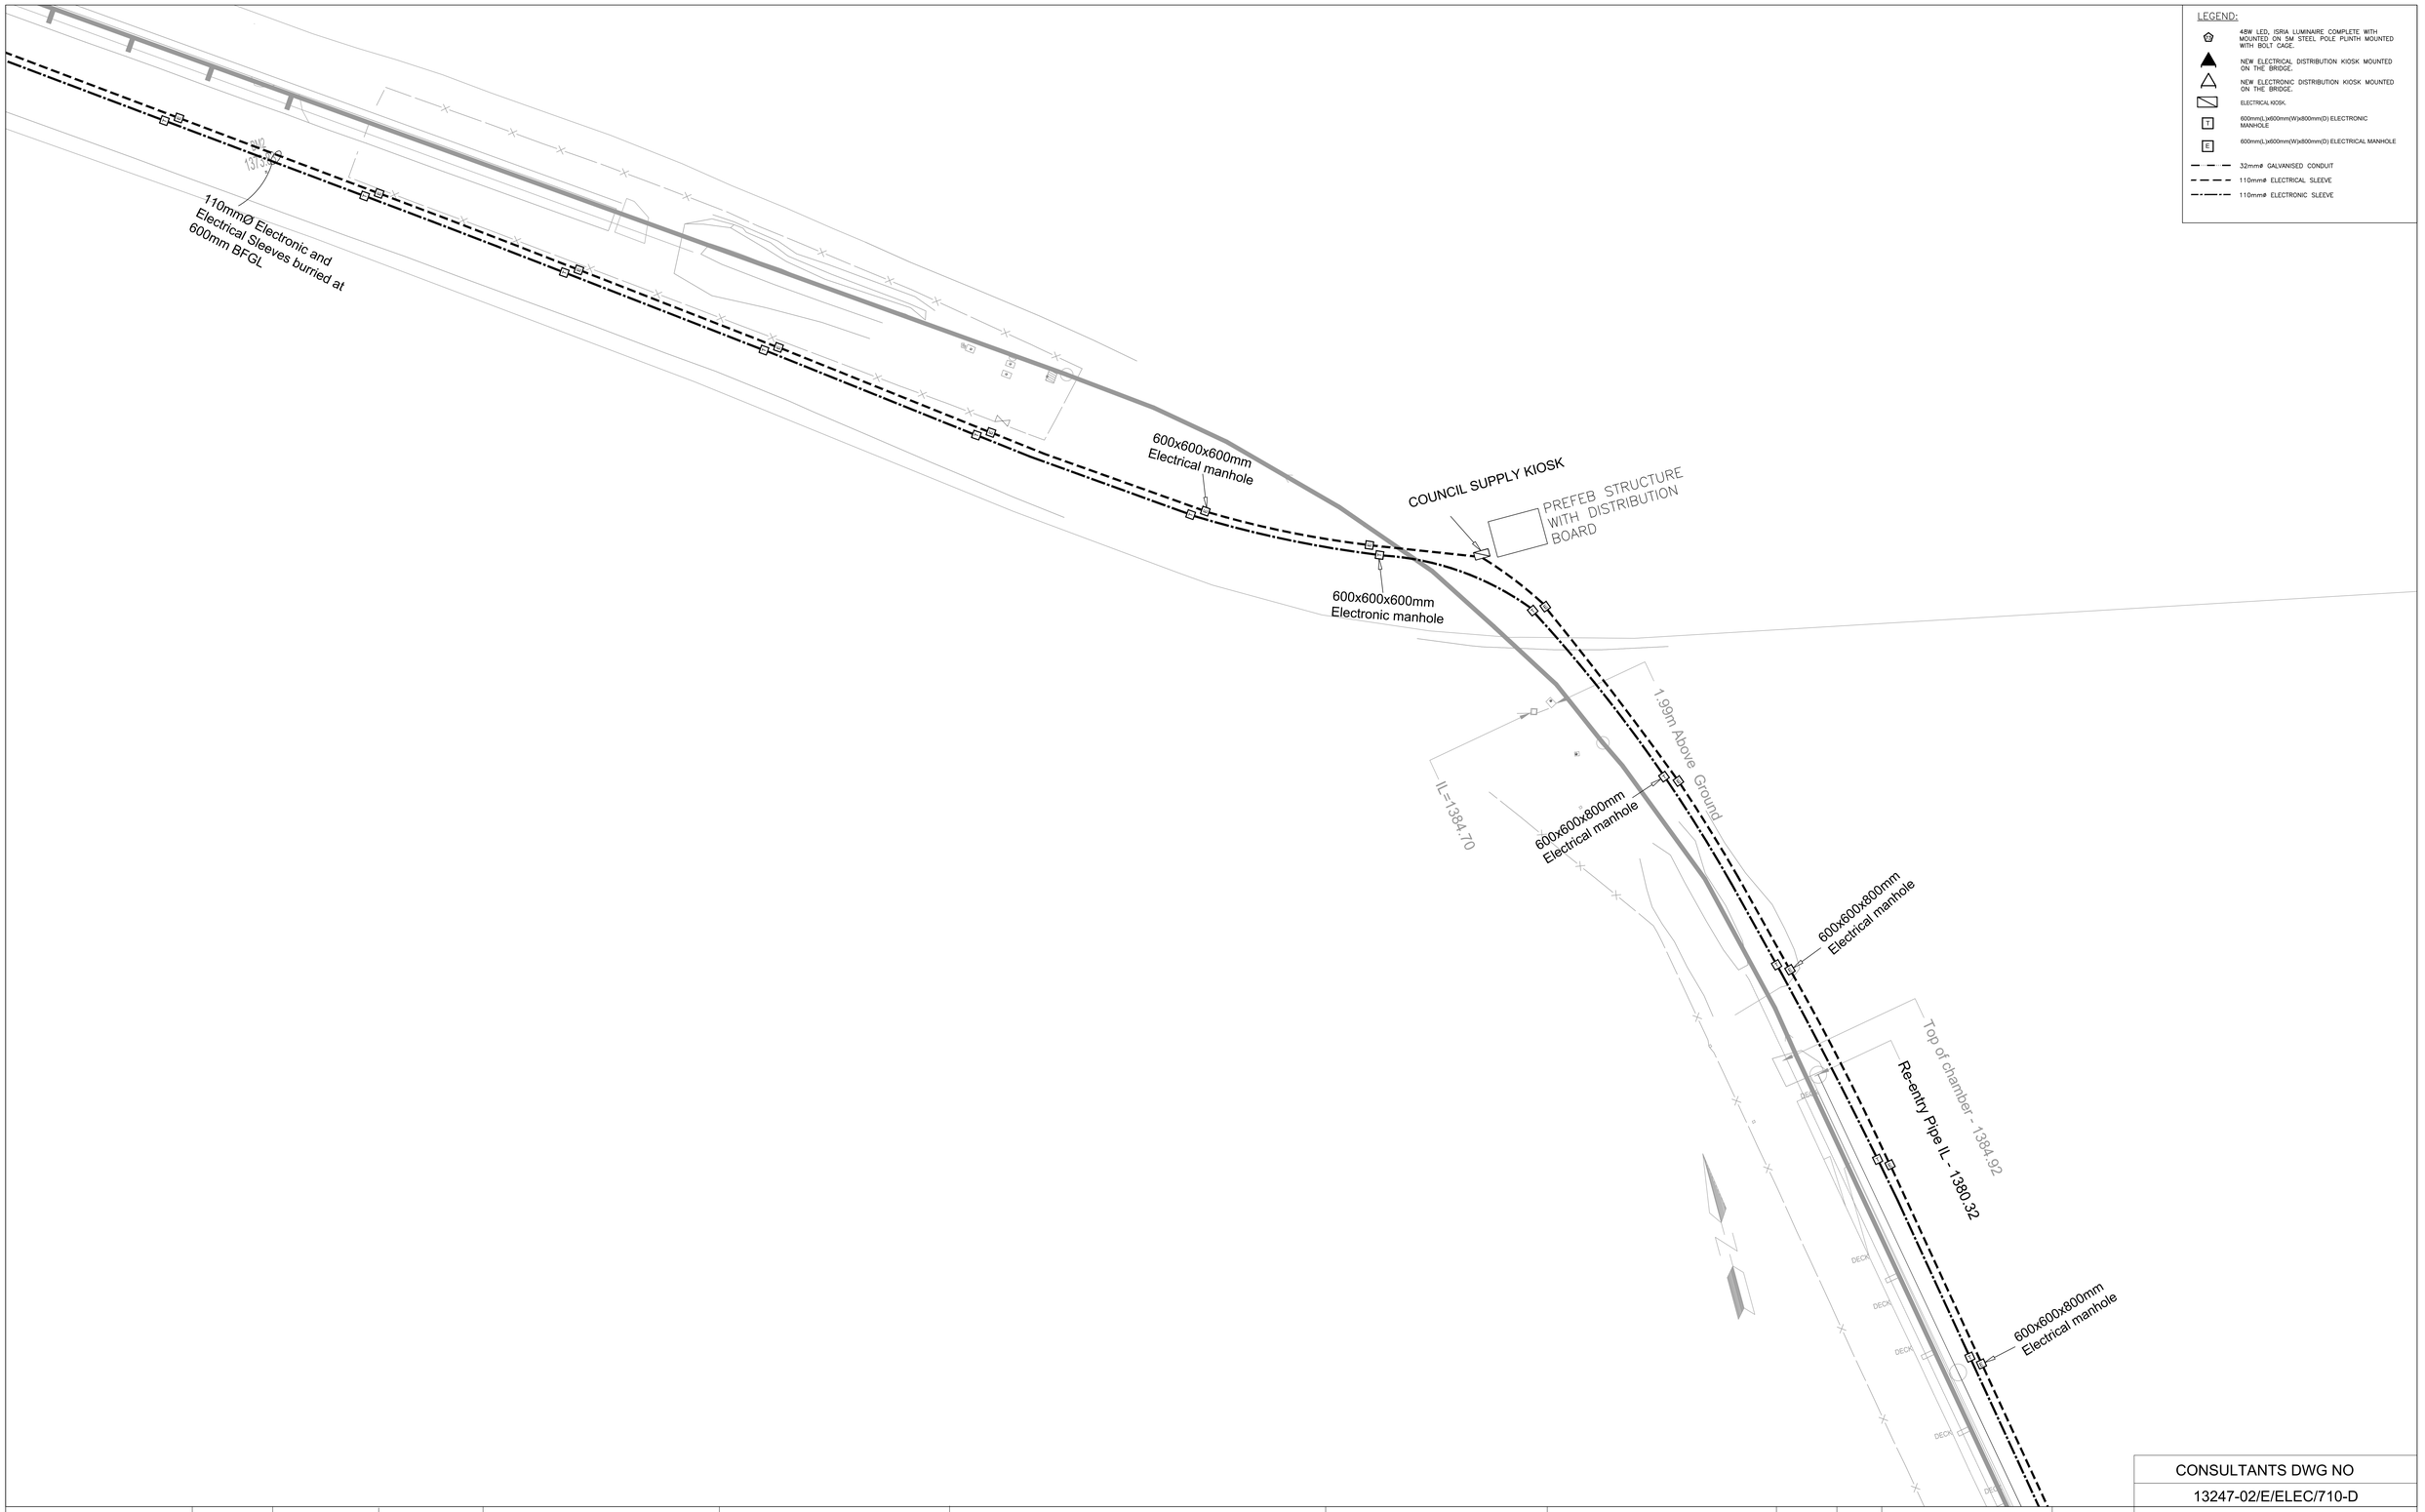

CONSULTANTS DWG NO
13247-02/E/ELEC/710-D

themba • Confidence • Trust •

INFRASTRUCTURE CONSULTING
Tel: 0861themba (843622)
email: info@themba-africa.com

CLIENT
JOHANNESBURG WATER
65 NTEMI PILISO STREET
NEWTOWN, 2001

DESIGNED	T.G.M	17/05/2018
DRAWN	N.B.M	17/05/2018
CHECKED	D.O	31/05/2018
APPROVED BY:		
	SIGNATURE	DATE
ECSA REG. No.	20010119	
CHECKED BY:	D.O	
	SIGNATURE	DATE

Johannesburg Water

TURBINE HALL
65 NTEMI PILISO STREET
NEWTOWN
2001
TEL: (011) 688-1400
FAX: (011) 688-1521

Joburg

DIEPSLOOT SEWAGE ACQUEDUCT
BRIDGE 2

ELECTRICAL INSTALLATION
SITE RETICULATION LAYOUT

SURVEY INFORMATION		APPROVAL BY JW DEPOT			SCALE
PROJECT SURVEYOR:		CHECKED			1:1000
		APPROVED BY:			
DATE:			SIGNATURE	DATE	
CCTV INFORMATION		APPROVAL BY JW PLANNING			
CCTV COMPANY:		CHECKED			
		APPROVED BY:			
DATE:			SIGNATURE	DATE	

REV:	AMENDMENTS DESCRIPTION	DATE:
A	ISSUED FOR INFO	17/08/2018
B	FOR TENDER	31/10/2018
C	FOR RE-TENDER	26/11/2019
D	FOR TENDER	30/09/2024

DRAWING No.

PROJECT No.	DRAWING No.	REV.
JW14455		D

ORIGINAL PAGE SIZE: A0 — SHEET 4 OF 5

FILE No.