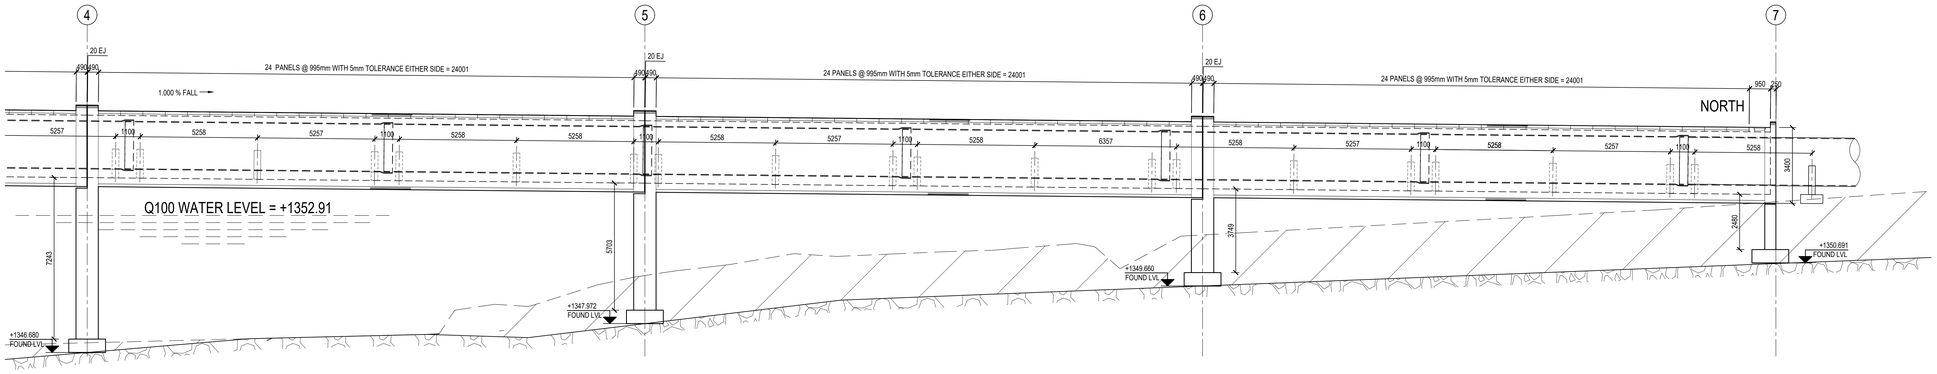

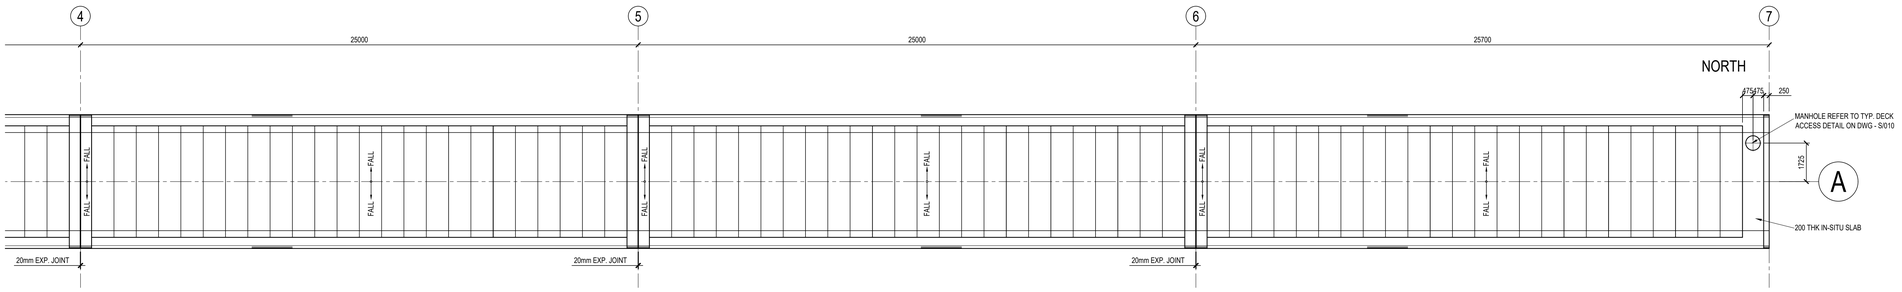

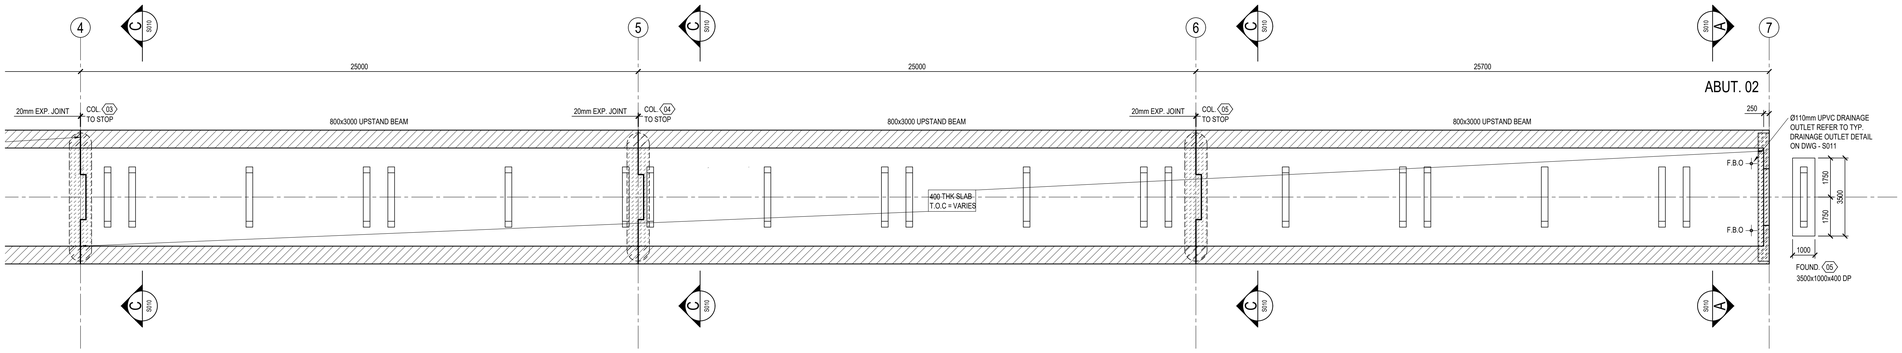

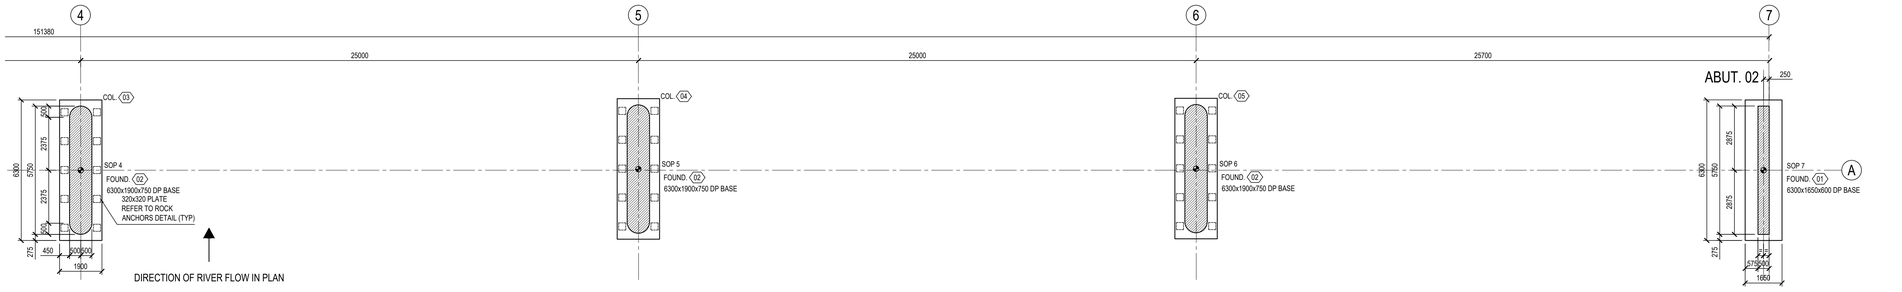

NOTES: REINFORCED CONCRETE

1. THE APPLICABLE STANDARD SPECIFICATION IS *SANS 1200G - 1982* WHICH SHOULD BE READ IN CONJUNCTION WITH THE VARIATIONS AND ADDITIONS CONTAINED IN *THEMBA PROJECT SPECIFICATION FOR CONCRETE (STRUCTURAL)*.
2. CONCRETE COVER TO REINFORCEMENT AND CONCRETE STRENGTH TO BE AS INDICATED BELOW. COVER IS GIVEN TO THE NEAREST FACE. MINIMUM BAR COVER TO BE MAXIMUM OF BAR DIAMETER AND AS SHOWN BELOW. SPECIFIED COVER TO BE MAINTAINED USING CEMENT MORTAR COVER BLOCKS OR APPROVED PLASTIC SPACERS.

ELEMENT	CONCRETE STRENGTH AT 28 DAYS (MPa)	COVER mm
FOUNDATIONS	30	50
COLUMNS	30	45
BEAMS	30	45
SLABS	30	45
WALLS	30	45
-	40	30

3. ALL AGGREGATE TO BE 19mm UNLESS OTHERWISE SPECIFIED.
4. CONCRETE DESIGN MIXES TO BE SUBMITTED TO ENGINEER FOR COMMENTS PRIOR TO CONSTRUCTION.
5. CUBE TESTS TO BE CARRIED OUT ON SITE AND LOGGED WITH POSITION AND DATE. CUBES TO BE TAKEN FOR EACH TYPE OF ELEMENT, AT LEAST ONE SET DAILY AND AT LEAST ONE SET EVERY 50m³.
6. REINFORCEMENT TO BE IN ACCORDANCE WITH SANS 920 AND SHALL BE BENT IN ACCORDANCE WITH SANS 82
7. ALL CAST IN ITEMS SHALL BE FREE OF OIL, GREASE, DIRT OR ANY OTHER MATERIAL WHICH MAY IMPAIR THE BOND WITH THE CONCRETE. CONTRACTOR TO REFER TO ARCHITECT /SPECIALIST DRAWINGS FOR DETAILS/POSITIONS OF OPENINGS, SLEEVES, CONDUITING, ETC. FOR STORMWATER, SEWERAGE AND OTHER SERVICES.
8. FOUNDATIONS HAVE BEEN DESIGNED FOR AN ALLOWABLE GROUND BEARING CAPACITY OF 1000 kPa.
9. ALL FOUNDATION EXCAVATIONS TO BE INSPECTED BY THE GEOTECHNICAL ENGINEER PRIOR TO CONCRETING.
10. REMOVAL OF FORMWORK TO BE IN ACCORDANCE WITH THE PROJECT SPECIFICATION. IT IS THE CONTRACTOR'S RESPONSIBILITY FOR BACK-PROPPING ON MULTI-STOREY SLAB CONSTRUCTION
11. ALL EXPOSED CORNERS TO BE CHAMFERED 25x25 O.U.N.

CONSULTANTS DWG NO
13247-02/S/009/A

DRAWING No.

DESIGNED	KB	10/02/2021	
DRAWN	LD	30/09/2024	
CHECKED	WM	30/09/2024	
APPROVED BY:			
	SIGNATURE	DATE	
ECSA REG. No.	.		
CHECKED BY:			
	SIGNATURE	DATE	

themba Confidence Trust
INFRASTRUCTURE CONSULTING
Tel: 0861themba (843633)
email: info@themba-africa.com

CLIENT
JOHANNESBURG WATER
TURBINE HACC
62 NTEMI PICISO STREET
NEW TOWN

Johannesburg Water

TURBINE HACC
62 NTEMI PICISO STREET
NEWTOWN

TEL: (011) 688-1400

FAX: (011) 688-1521

Joburg

DIEPSLOOT SEWAGE AQUEDUCT
BRIDGE 3

GENERAL ARRANGEMENT
2 OF 2

SURVEY INFORMATION		APPROVAL BY JW DEPOT			SCALE		AMENDMENTS	
PROJECT SURVEYOR:		CHECKED			AS SHOWN	REV:	DESCRIPTION	DATE:
		APPROVED BY:				A	ISSUED FOR TENDER	30/09/2024
DATE:			SIGNATURE	DATE				
CCTV INFORMATION		APPROVAL BY JW PLANNING						
CCTV COMPANY:		CHECKED						
		APPROVED BY:						
DATE:			SIGNATURE	DATE				

JW14455 PROJECT No. | - | DRAWING No. | A REV.

A0 ORIGINAL PAGE SIZE | SHEET 2 OF 4

FILE No.