


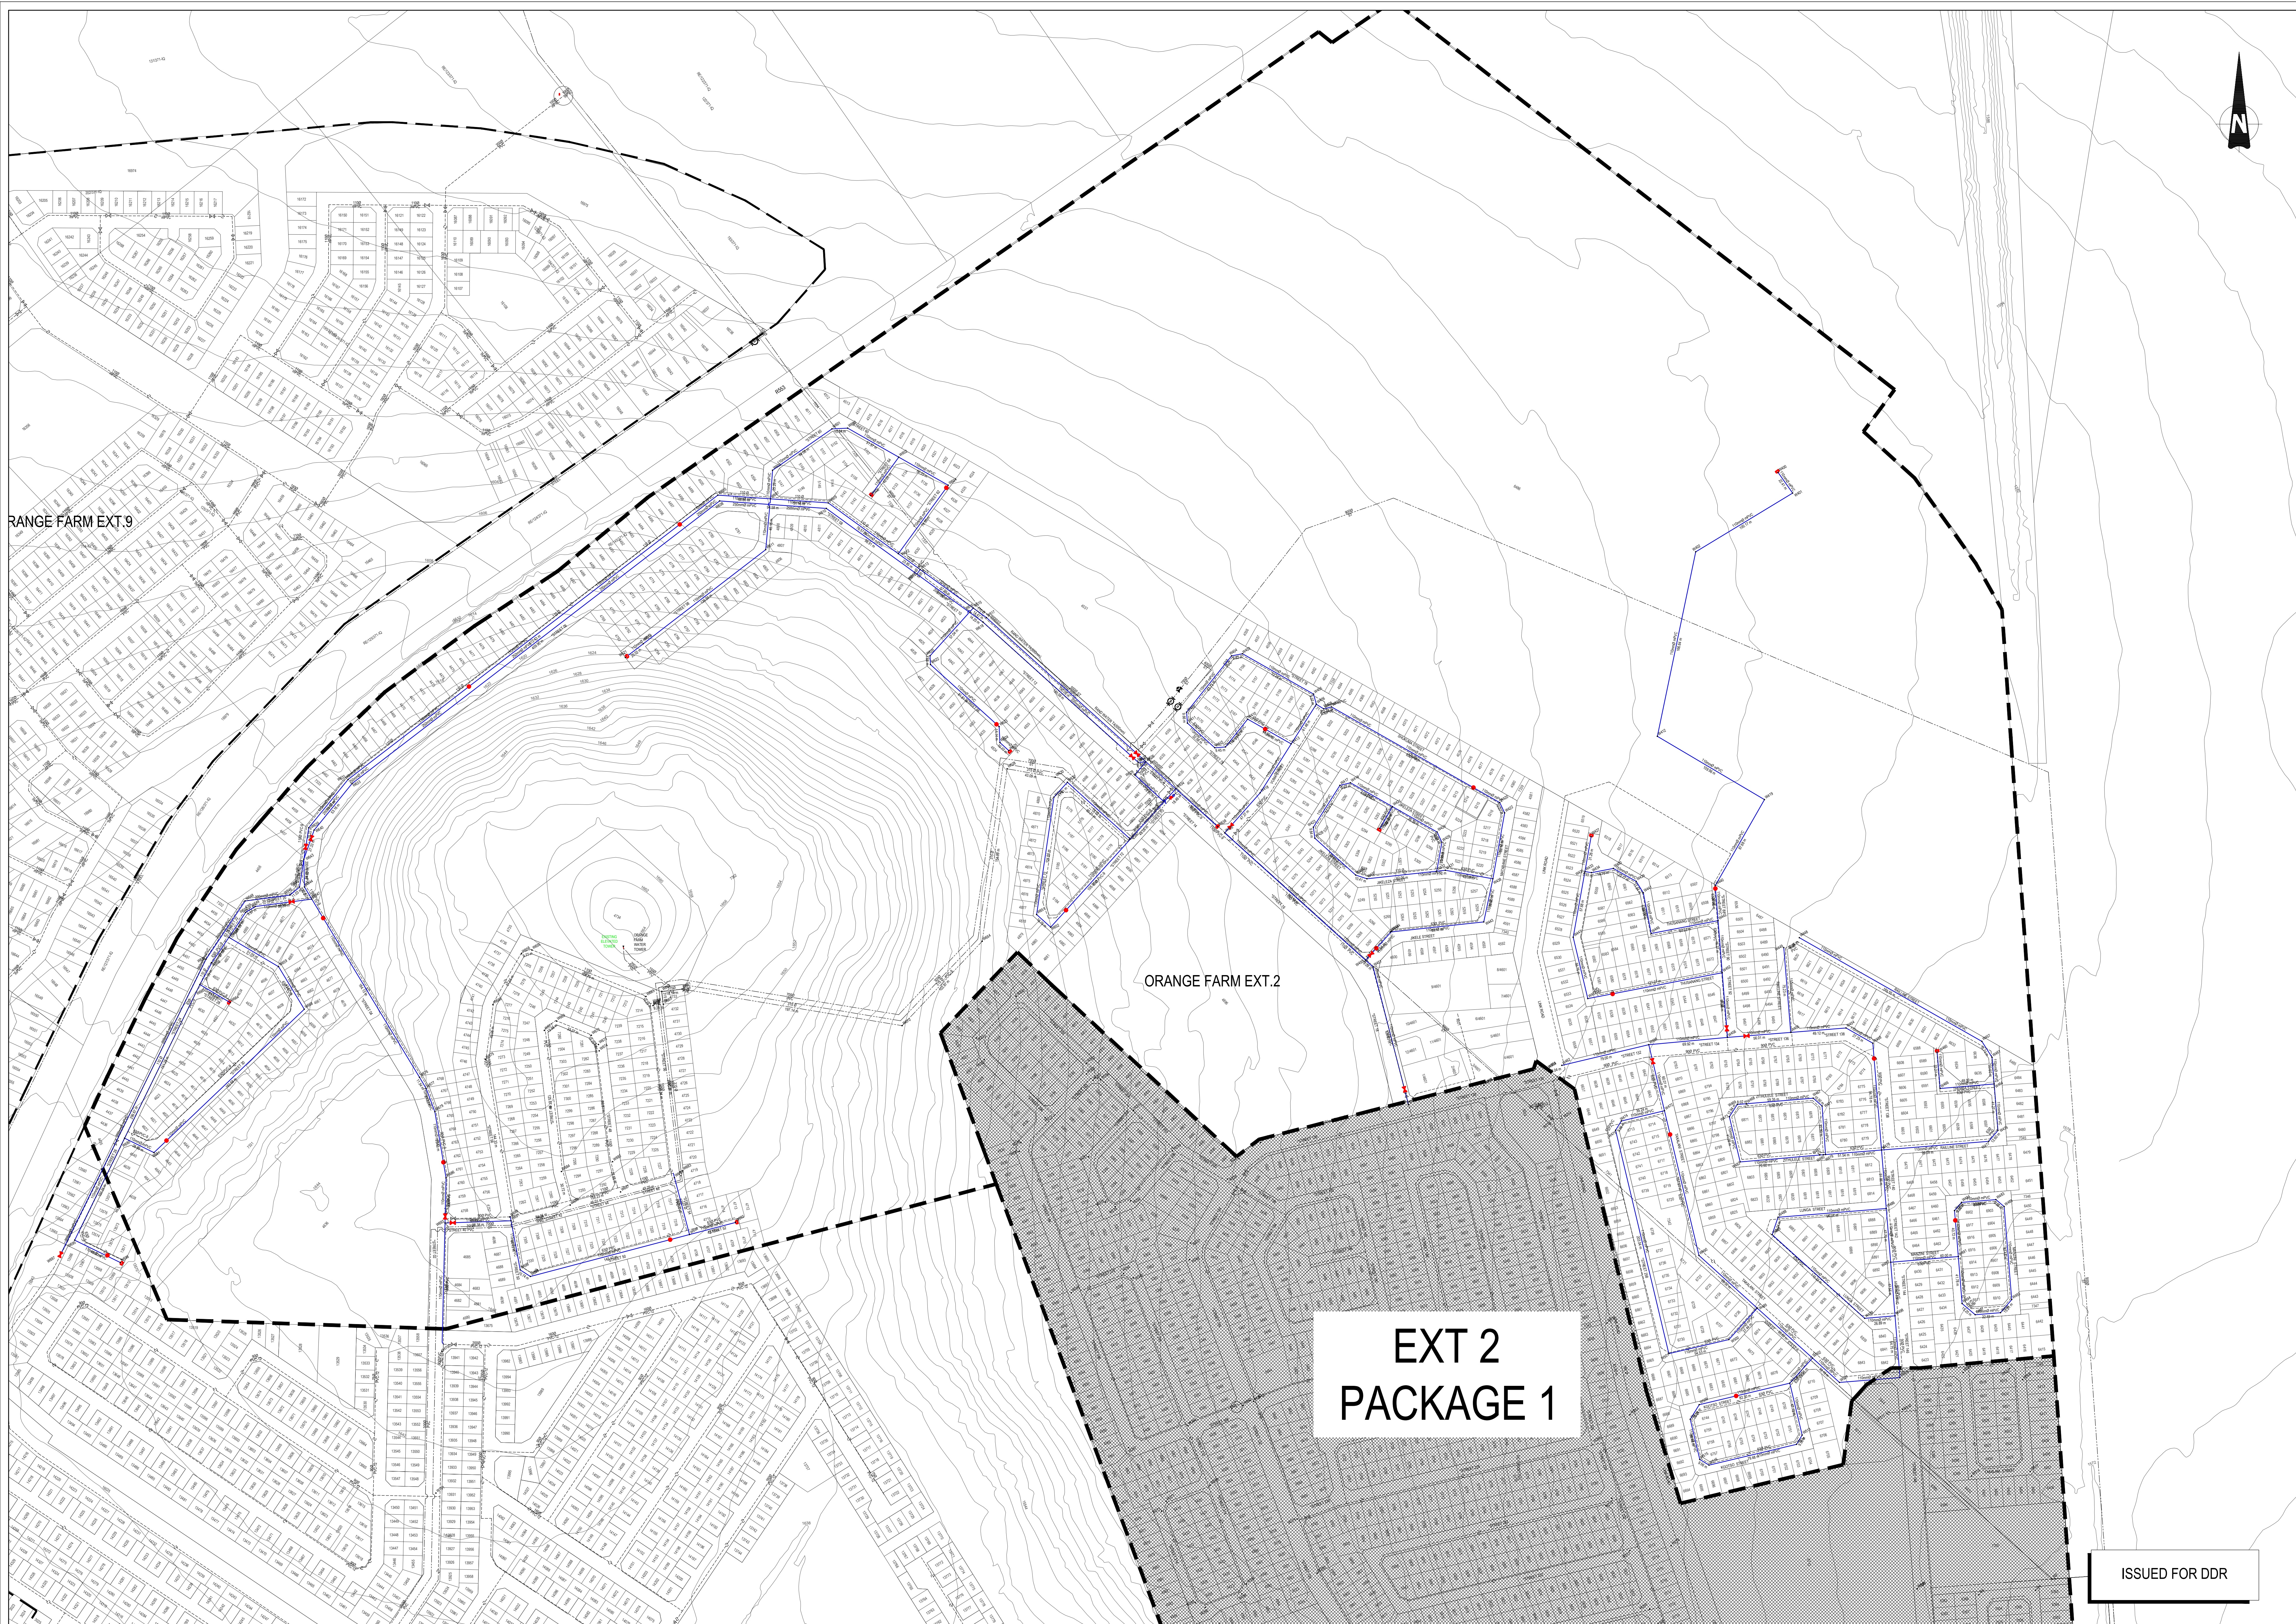

COPYRIGHT:
This document and all the information thereon remains the property of Johannesburg Water SOC Ltd and may not be copied, reproduced or transmitted in part or in full without the written consent of Johannesburg Water SOC Ltd. This document should not be relied on nor used in circumstances other than those for which it was originally prepared and for which Johannesburg Water SOC Ltd was commissioned, as defined on this drawing. Refer to the contract for full terms and conditions.


Johannesburg Water SOC Ltd shall not be liable for the consequences of using this document other than for the purpose for which it was commissioned. Any user and any other person using or relying on the document for such other purpose will by such use or reliance be taken to confirm his agreement to indemnify Johannesburg Water SOC Ltd for all loss or damage results there from.


- WATER:**
- ALL PIPES TO BE LAID IN ACCORDANCE WITH SANS 1200, LATEST REVISION AND THE REQUIREMENTS OF JOHANNESBURG WATER SOC LTD.
1. ALL PIPES TO BE LAID UNDER TRENCH CONDITIONS UNLESS OTHERWISE SHOWN.
 2. ALL NEW FIRE HYDRANTS ARE ABOVE GROUND
 3. CONTRACTOR TO CONFIRM LEVELS OF EXISTING PIPES WITH ENGINEER BEFORE COMMENCING CONSTRUCTION.
 4. POSITIONS OF ALL EXISTING SERVICES ARE APPROXIMATED AND MUST BE VERIFIED ON SITE.
 5. ALL CONSTRUCTION WORK TO BE CARRYOUT IN STRICT ACCORDANCE WITH REQUIREMENTS OF JOHANNESBURG WATER
 6. THRUST BLOCKS TO BE PLACED AT ALL BENDS AND CHANGE IN DIRECTION.
 7. mPVC PIPES TO BE CLASS 16 AND HDPE PIPES TO BE PE100 SDR11, UNLESS INSTRUCTED OTHERWISE.


- LEGEND**
- NEW mPVC WATER PIPE PACKAGE 1
 - NEW HYDRANT
 - NEW VALVE
 - NEW FLOW CONTROL VALVE
 - NEW BULK FLOW METER
 - NEW PRV
 - NEW BOUNDARY VALVE
 - NEW END CAP
 - EXISTING WATER PIPE
 - EXISTING VALVE
 - EXISTING HYDRANT
 - EXISTING BULK METER
 - EXISTING PRV
 - EXISTING BOUNDARY VALVE
 - PIPE TO BE DECOMMISSIONED
 - EXISTING RAND WATER / BULK PIPELINES
 - CONTOURS
 - EXTENSION BOUNDARY

REFER TO DRAWING No:

JW-OF-EXT2-GLP-W01:	GENERAL LAYOUT PLAN
JW-OF-EXT2-LP-W01:	LAYOUT PLAN PACKAGE 1 SHEET 1
	LAYOUT PLAN PACKAGE 1 SHEET 2
JW-OF-EXT2-LP-W02:	LAYOUT PLAN PACKAGE 4 SHEET 1
	LAYOUT PLAN PACKAGE 4 SHEET 2
JW100-DET02-W01:	BEDDINGS DETAIL
JW100-DET03-W01:	TYPICAL VALVE BOX
JW100-DET05-W01:	TYPICAL TRUST BLOCK DETAILS
JW100-DET08-W01:	FIRE HYDRANT DETAIL
JW100-DET12-W01:	DETAILS OF SERVICE MARKERS

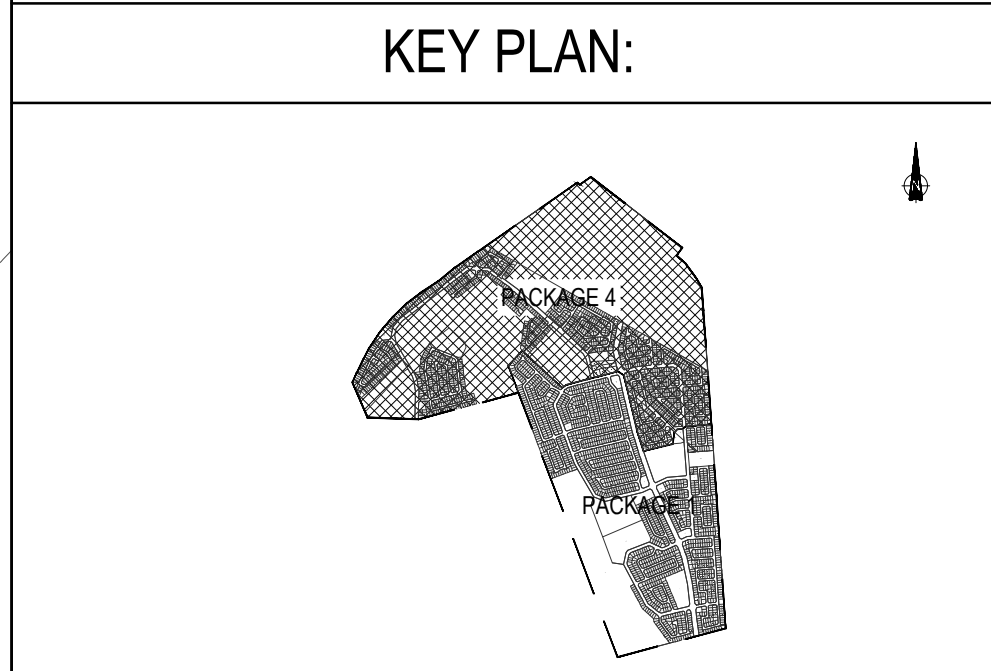

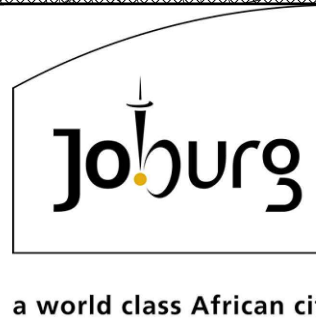CONSULTING ENGINEERS CAPEX - ENGINEERING SERVICE UNIT TURBINE HALL - 3RD FLOOR 65 NTEMI PILISO STREET NEWTOWN JOHANNESBURG 2113	DESIGNED	T.RAMATLO	10/03/2025	
	DRAWN	SIGNATURE:	ppc	
		M.I.BALLIM	24/02/2025	
	CHECKED	SIGNATURE:	
	APPROVED BY:	T.MPANDAGUTA	
	SIGNATURE:		ECSA REG. No:	
	JOHANNESBURG WATER SOC Ltd TURBINE HALL 65 NTEMI PILISO STREET NEWTOWN JOHANNESBURG 2113 TEL: +27 (0)11 688 1400 FAX: +27(0)11 688-1528	
	Municipality:	
Project description:	
 a world class African city	
ORANGE FARM EXT 2 WATER UPGRADE PROJECT LAYOUT PLAN PACKAGE 4	
SCALE	1:2000	
<table><tr><th colspan="5">AMENDMENTS</th></tr><tr><th>REV</th><th>DESCRIPTION</th><th>DATE</th><th>BY</th><th>APV</th></tr><tr><td>A</td><td>ISSUED FOR PDR</td><td>2023/07/06</td><td>MB</td><td>TM</td></tr><tr><td>B</td><td>ISSUED FOR DDR</td><td>2025/02/24</td><td>MB</td><td>TM</td></tr><tr><td> </td><td> </td><td> </td><td> </td><td> </td></tr><tr><td> </td><td> </td><td> </td><td> </td><td> </td></tr><tr><td> </td><td> </td><td> </td><td> </td><td> </td></tr><tr><td> </td><td> </td><td> </td><td> </td><td> </td></tr><tr><td> </td><td> </td><td> </td><td> </td><td> </td></tr></table>				AMENDMENTS					REV	DESCRIPTION	DATE	BY	APV	A	ISSUED FOR PDR	2023/07/06	MB	TM	B	ISSUED FOR DDR	2025/02/24	MB	TM																									
AMENDMENTS	
REV	DESCRIPTION	DATE	BY	APV	
A	ISSUED FOR PDR	2023/07/06	MB	TM	
B	ISSUED FOR DDR	2025/02/24	MB	TM	
DRAWING No: JW-OF-EXT2-LAY-W02	
<table><tr><td>PROJECT No:</td><td>A0</td><td>SHEET</td><td>1</td><td>OF</td><td>1</td></tr><tr><td colspan="6">ORIGINAL PAGE SIZE</td></tr><tr><td colspan="6">FILE No:</td></tr></table>				PROJECT No:	A0	SHEET	1	OF	1	ORIGINAL PAGE SIZE						FILE No:																																
PROJECT No:	A0	SHEET	1	OF	1	
ORIGINAL PAGE SIZE	
FILE No:	
<table><tr><td colspan="2">WATER</td><td colspan="2">B</td></tr><tr><td colspan="2">DISCIPLINARY</td><td colspan="2">REV.</td></tr></table>				WATER		B		DISCIPLINARY		REV.																																						
WATER		B	
DISCIPLINARY		REV.	

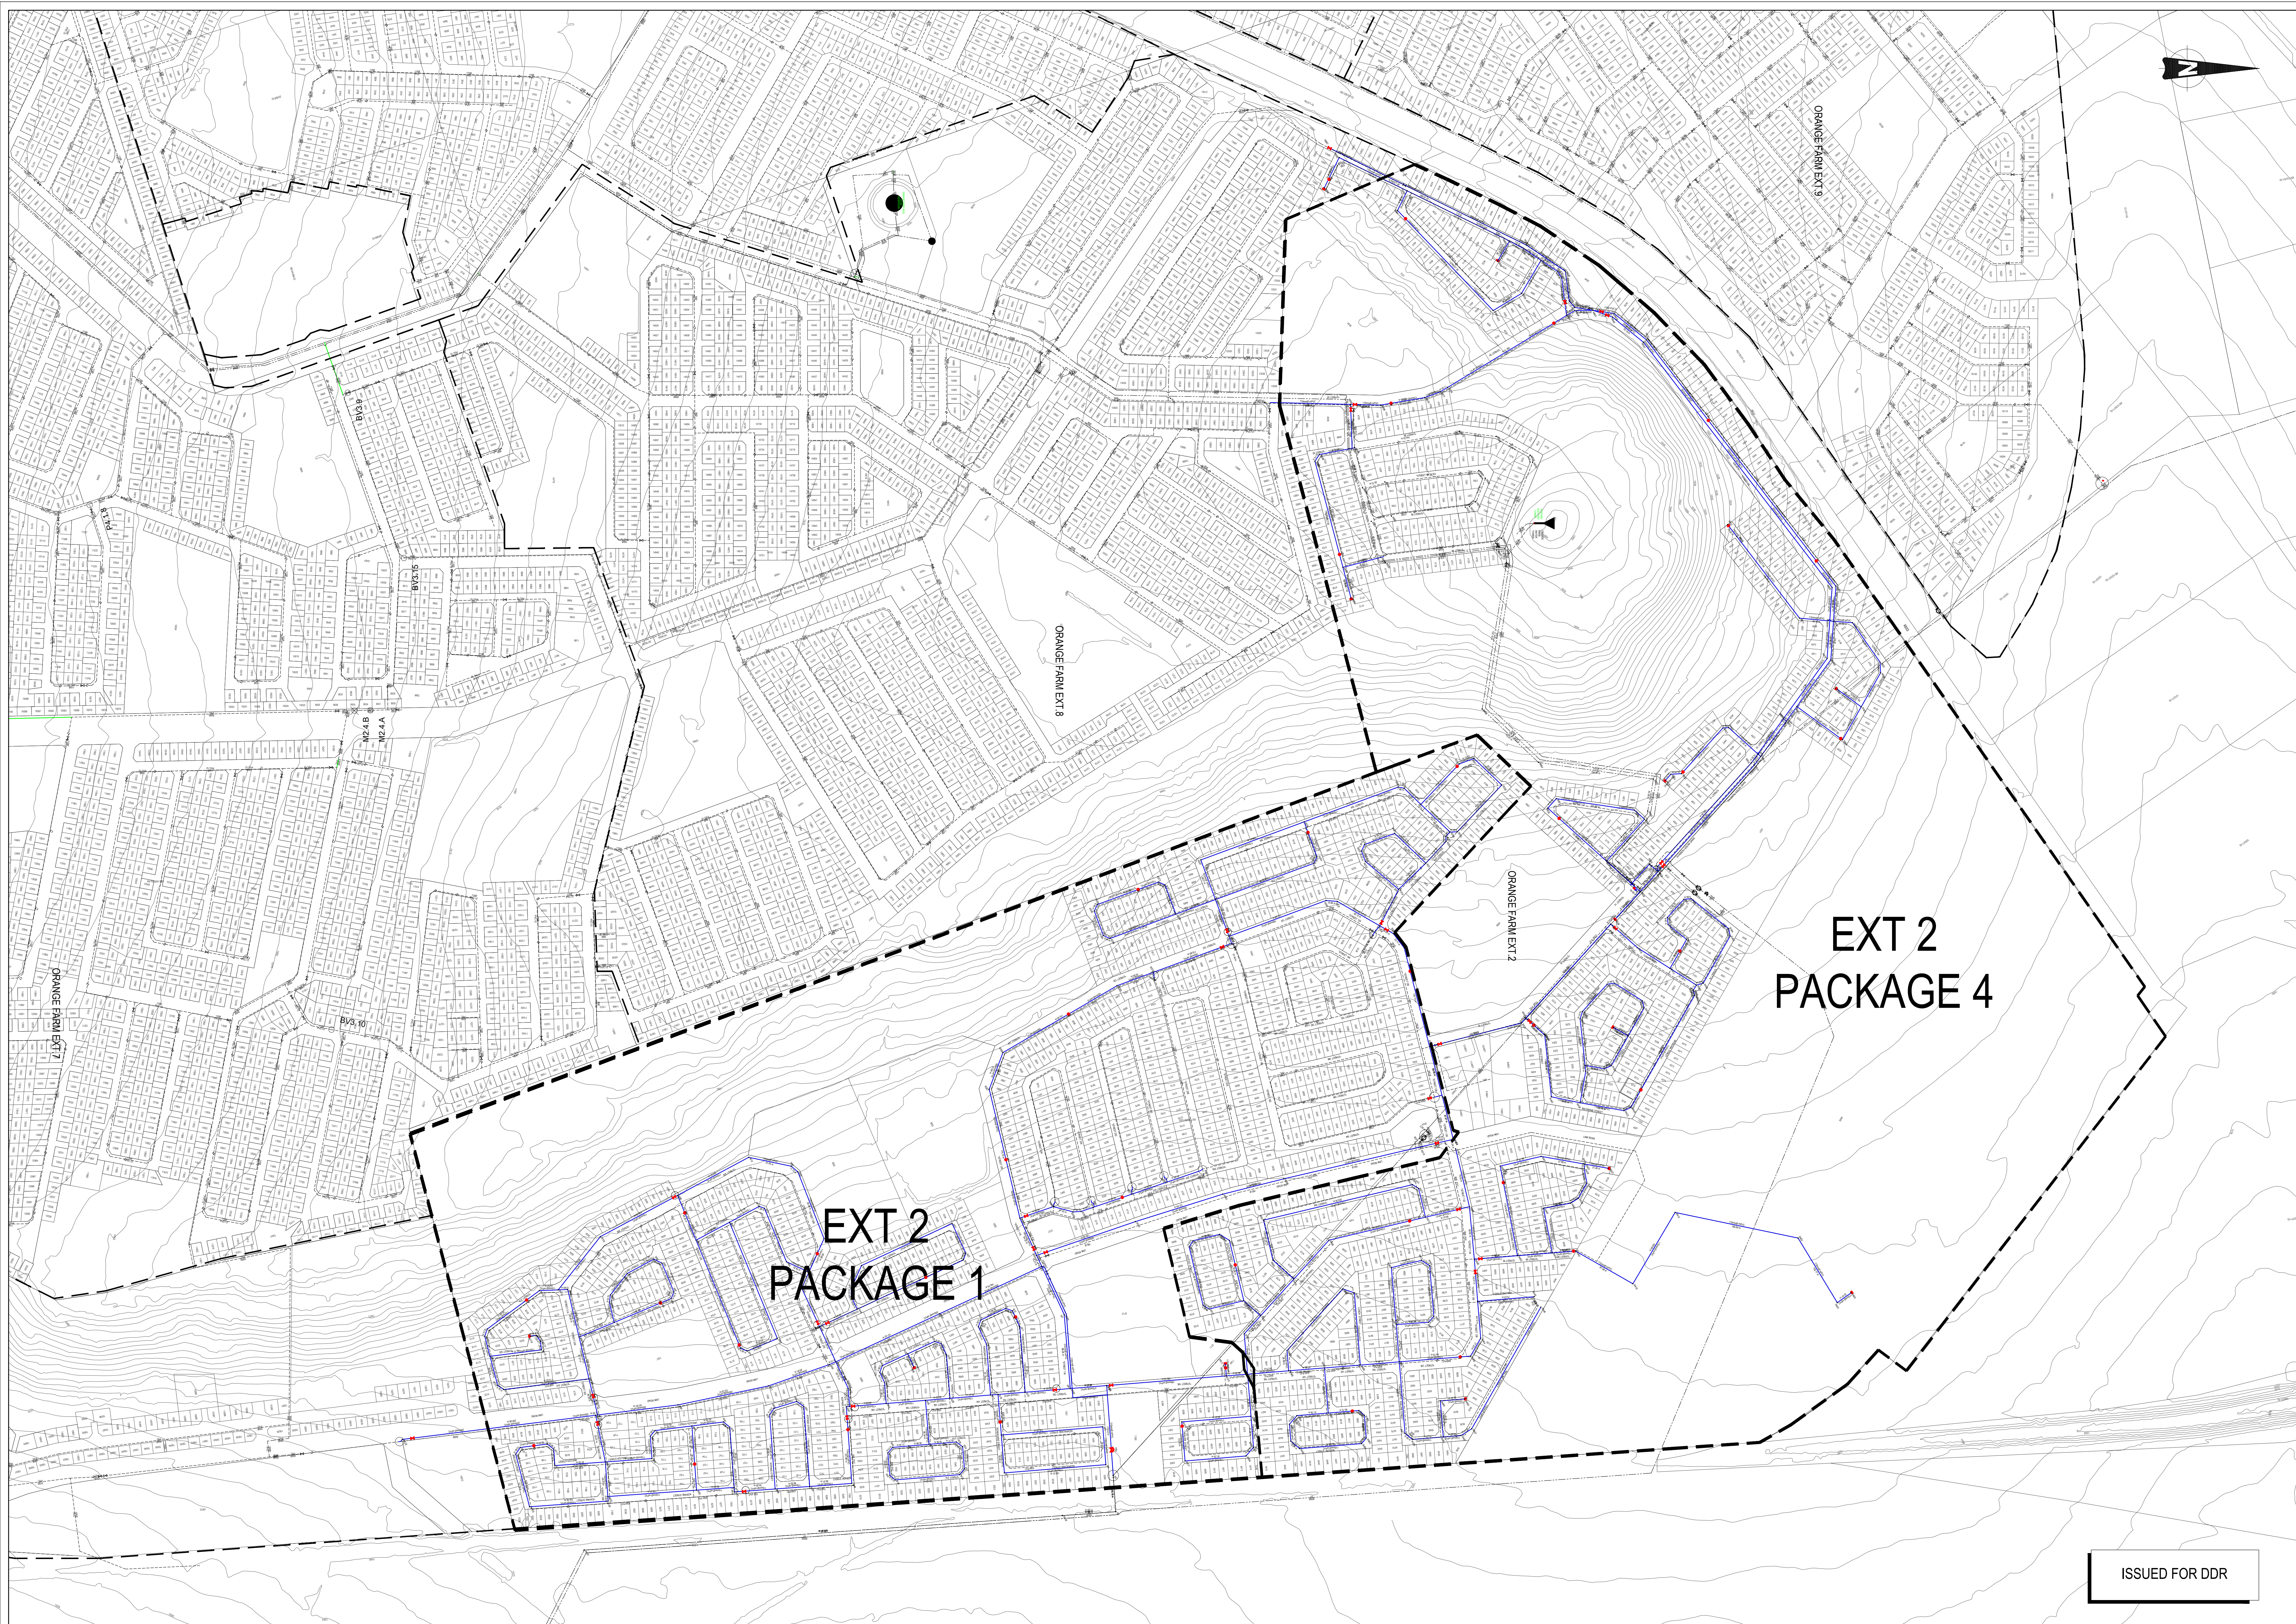

COPYRIGHT:
This document and all the information thereon remains the property of Johannesburg Water SOC Ltd and may not be copied, reproduced or transmitted in part or in full without the written consent of Johannesburg Water SOC Ltd. This document should not be relied on nor used in circumstances other than those for which it was originally prepared and for which Johannesburg Water SOC Ltd was commissioned, as defined on this drawing. Refer to the contract for full terms and conditions.

Johannesburg Water SOC Ltd shall not be liable for the consequences of using this document other than for the purpose for which it was commissioned. Any user and any other person using or relying on the document for such other purpose will by such use or reliance be taken to confirm his agreement to indemnify Johannesburg Water SOC Ltd for all loss or damage results there from.

- WATER:**
- ALL PIPES TO BE LAID IN ACCORDANCE WITH SANS 1200, LATEST REVISION AND THE REQUIREMENTS OF JOHANNESBURG WATER SOC LTD.
1. ALL PIPES TO LAID UNDER TRENCH CONDITIONS UNLESS OTHERWISE SHOWN.
 2. ALL NEW FIRE HYDRANTS ARE ABOVE GROUND
 3. CONTRACTOR TO CONFIRM LEVELS OF EXISTING PIPES WITH ENGINEER BEFORE COMMENCING CONSTRUCTION.
 4. POSITIONS OF ALL EXISTING SERVICES ARE APPROXIMATED AND MUST BE VERIFIED ON SITE.
 5. ALL CONSTRUCTION WORK TO BE CARRYOUT IN STRICT ACCORDANCE WITH REQUIREMENTS OF JOHANNESBURG WATER.
 6. THRUST BLOCKS TO BE PLACED AT ALL BENDS AND CHANGE IN DIRECTION.
 7. mPVC PIPES TO BE CLASS 16 AND HDPE PIPES TO BE PE100 SDR11, UNLESS INSTRUCTED OTHERWISE.

LEGEND

	NEW mPVC WATER PIPE PACKAGE 1 & 4
	NEW HYDRANT
	NEW VALVE
	NEW FLOW CONTROL VALVE
	NEW BULK FLOW METER
	NEW PRV
	NEW BOUNDARY VALVE
	NEW END CAP
	EXISTING WATER PIPE
	EXISTING VALVE
	EXISTING HYDRANT
	EXISTING BULK METER
	EXISTING PRV
	EXISTING BOUNDARY VALVE
	PIPE TO BE DECOMMISSIONED
	EXISTING RAND WATER / BULK PIPELINES
	CONTOURS
	EXTENSION BOUNDARY


REFER TO DRAWING No:

JW-OF-EXT2-GLP-W01:	GENERAL LAYOUT PLAN
JW-OF-EXT2-LP-W01:	LAYOUT PLAN PACKAGE 1
JW-OF-EXT2-LP-W02:	LAYOUT PLAN PACKAGE 4
JW100-DET02-W01:	BEDDING DETAIL
JW100-DET05-W01:	TYPICAL VALVE BOX
JW100-DET08-W01:	TYPICAL TRUST BLOCK DETAILS
JW100-DET08-W01:	FIRE HYDRANT DETAIL
JW100-DET12-W01:	DETAILS OF SERVICE MARKERS

KEY PLAN:

ISSUED FOR DDR

CONSULTING ENGINEERS CAPEX - ENGINEERING SERVICE UNIT TURBINE HALL - 3RD FLOOR 65 NTEMI PILISO STREET NEWTOWN JOHANNESBURG 2113	DESIGNED	T.RAMATLO	
	DRAWN	SIGNATURE:	
		M.J.BALLIM	24/02/2025
	CHECKED	SIGNATURE:	
		T.RAMATLO	
APPROVED BY:		SIGNATURE:	
		T.MPANDAGUTA	
		SIGNATURE:	ECSA REG. No:

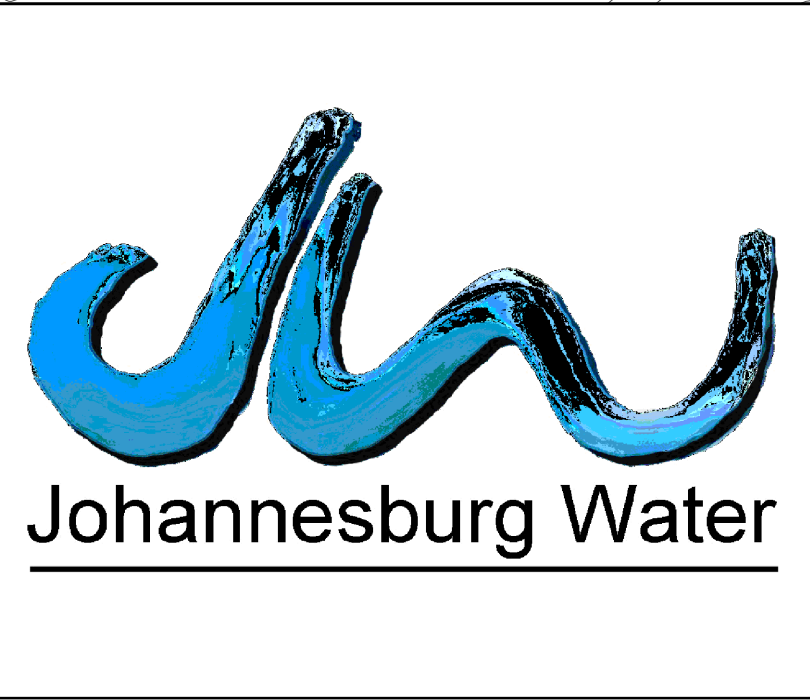

JOHANNESBURG WATER SOC Ltd
TURBINE HALL
65 NTEMI PILISO STREET
NEWTOWN
JOHANNESBURG
2113
TEL: +27 (0)11 688 1400
FAX: +27(0)11 688-1528

Municipality:

Project description:

a world class African city

ORANGE FARM EXT 2
WATER UPGRADE PROJECT
GENERAL LAYOUT PLAN
PACKAGE 1 & 4





SCALE	AMENDMENTS				
	REV	DESCRIPTION	DATE	BY	APV
N.T.S	A	ISSUED FOR PDR	2023/01/06	MB	TM
	B	ISSUED FOR DDR	2023/02/24	MB	TM

DRAWING No: JW-OF-EXT2-GLP-W01

PROJECT No.	WATER	DISCIPLINARY	REV.
A0		1	1
SHEET		OF	

ORIGINAL PAGE SIZE

FILE No:

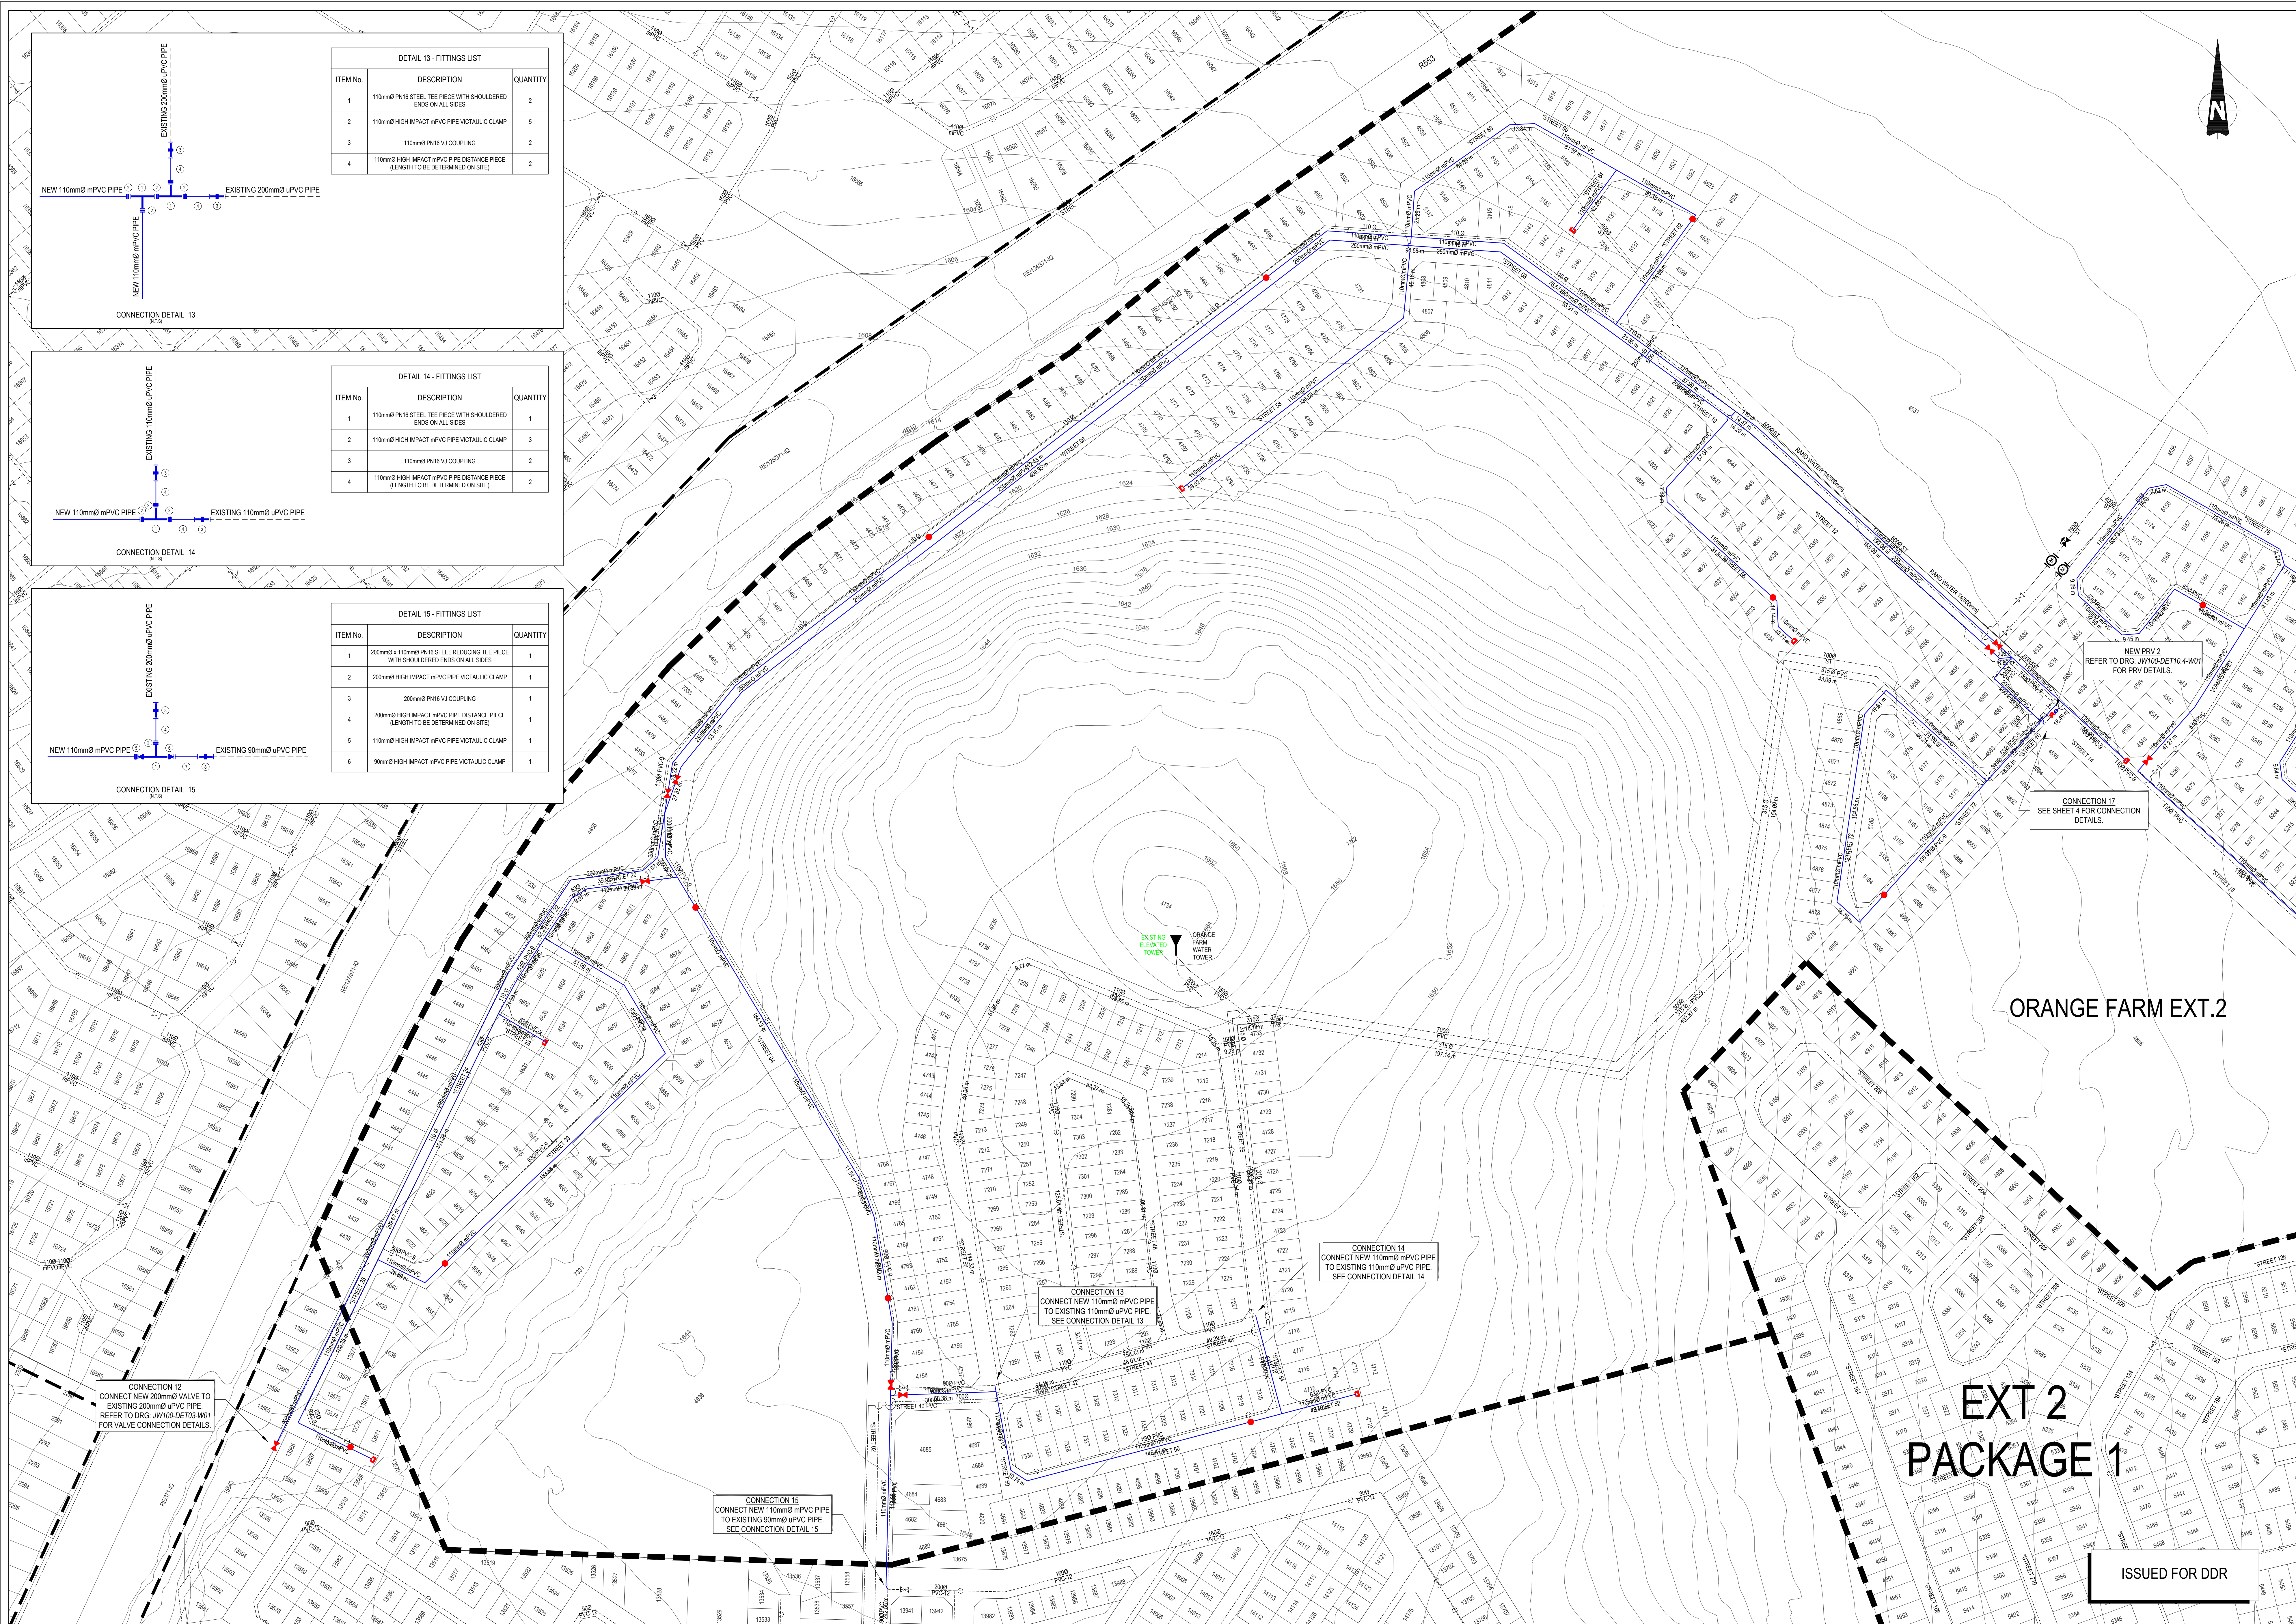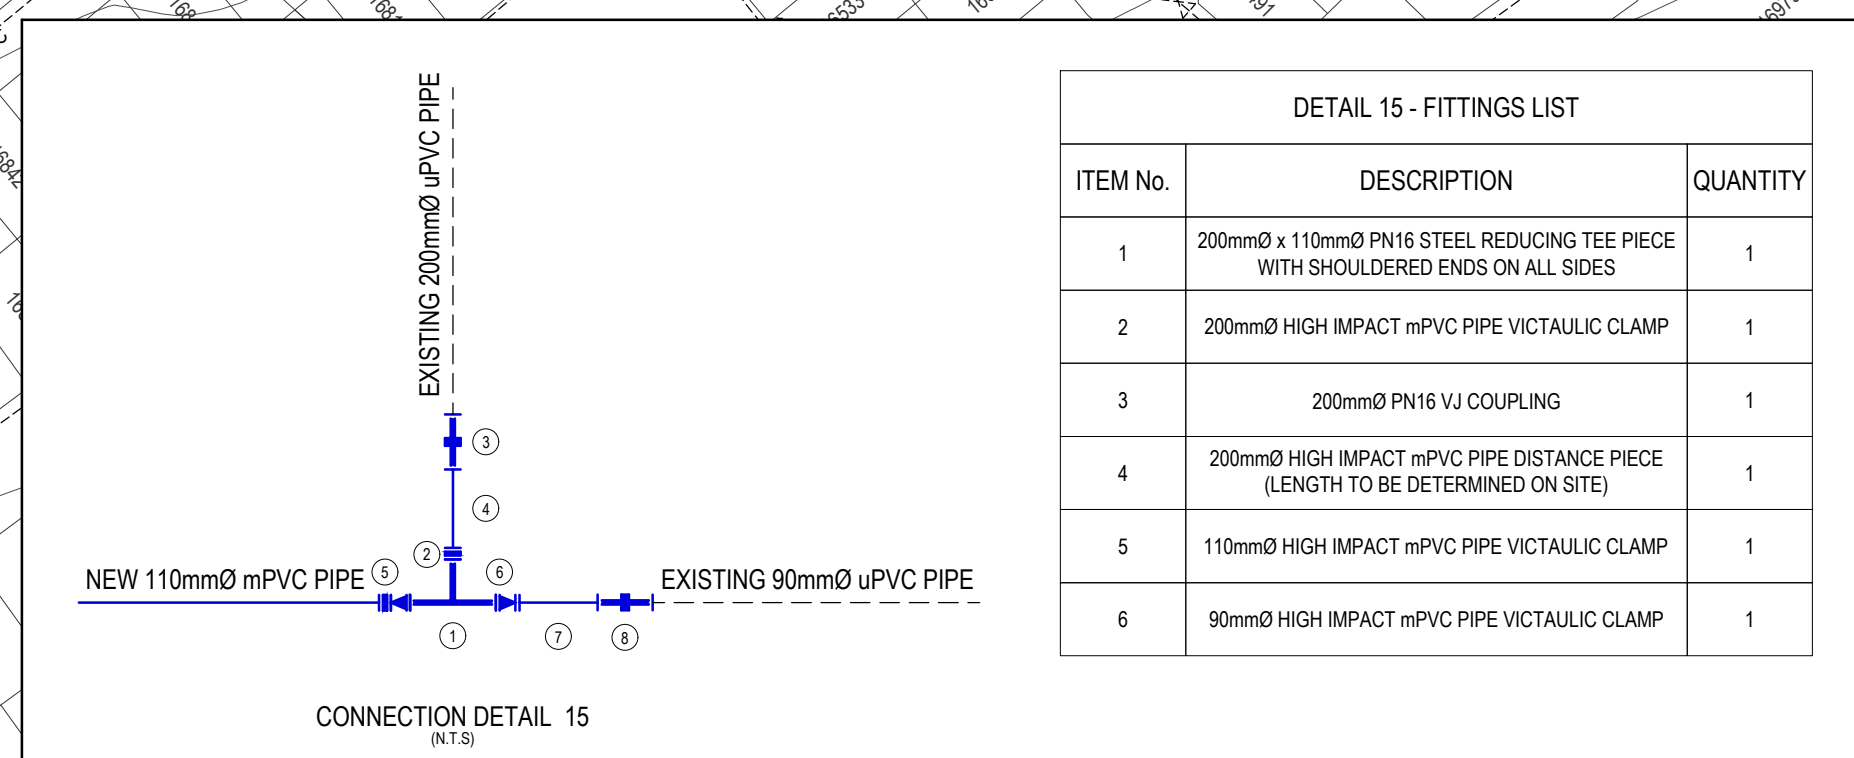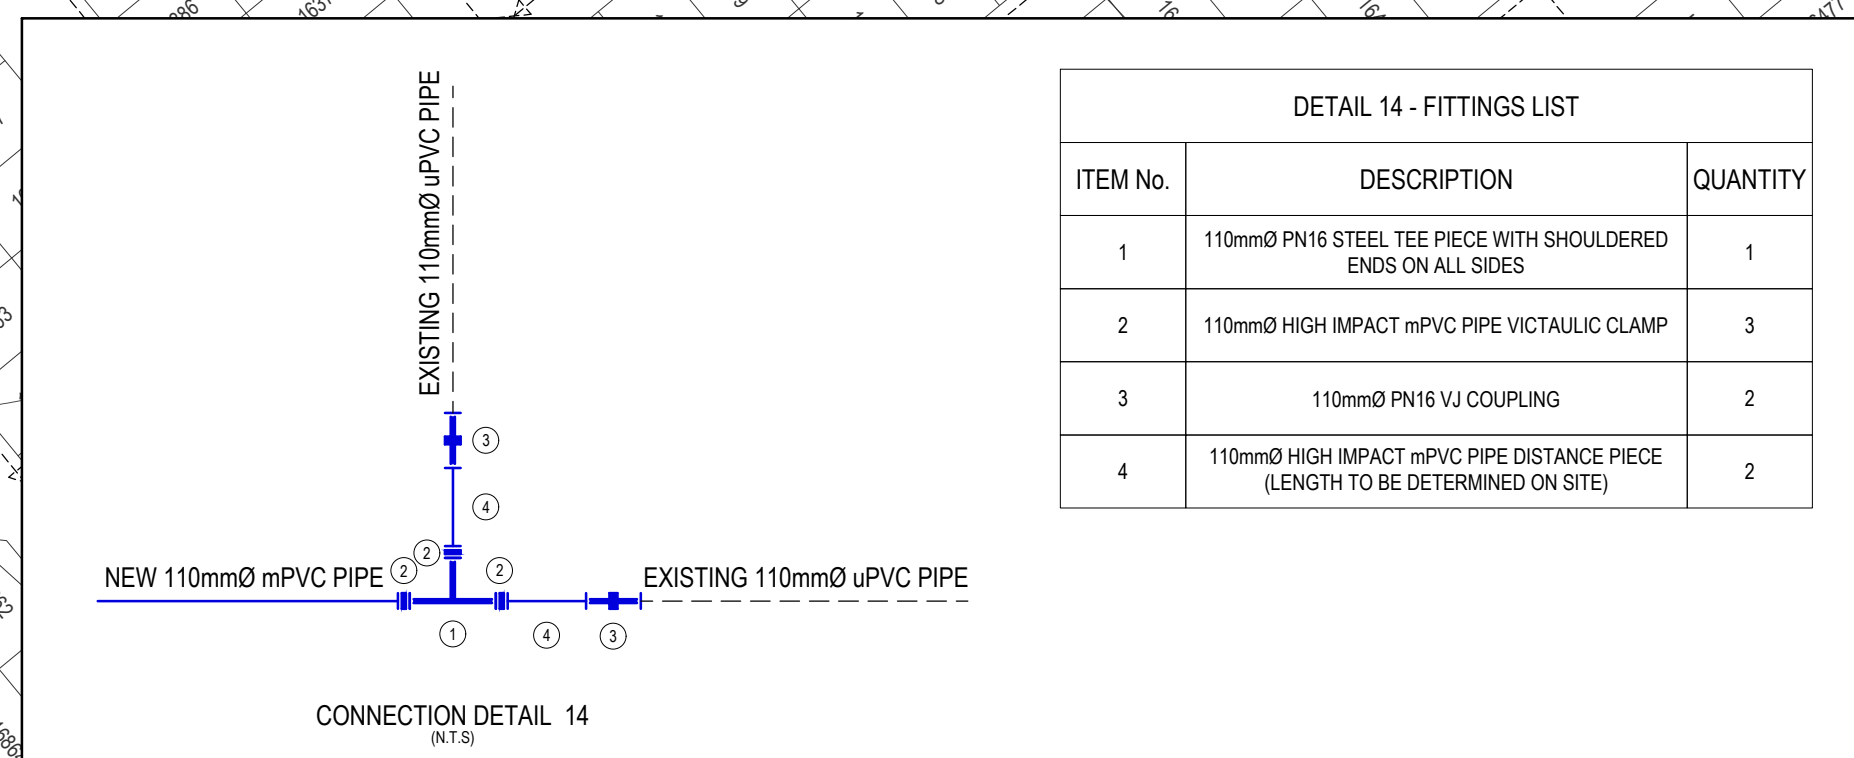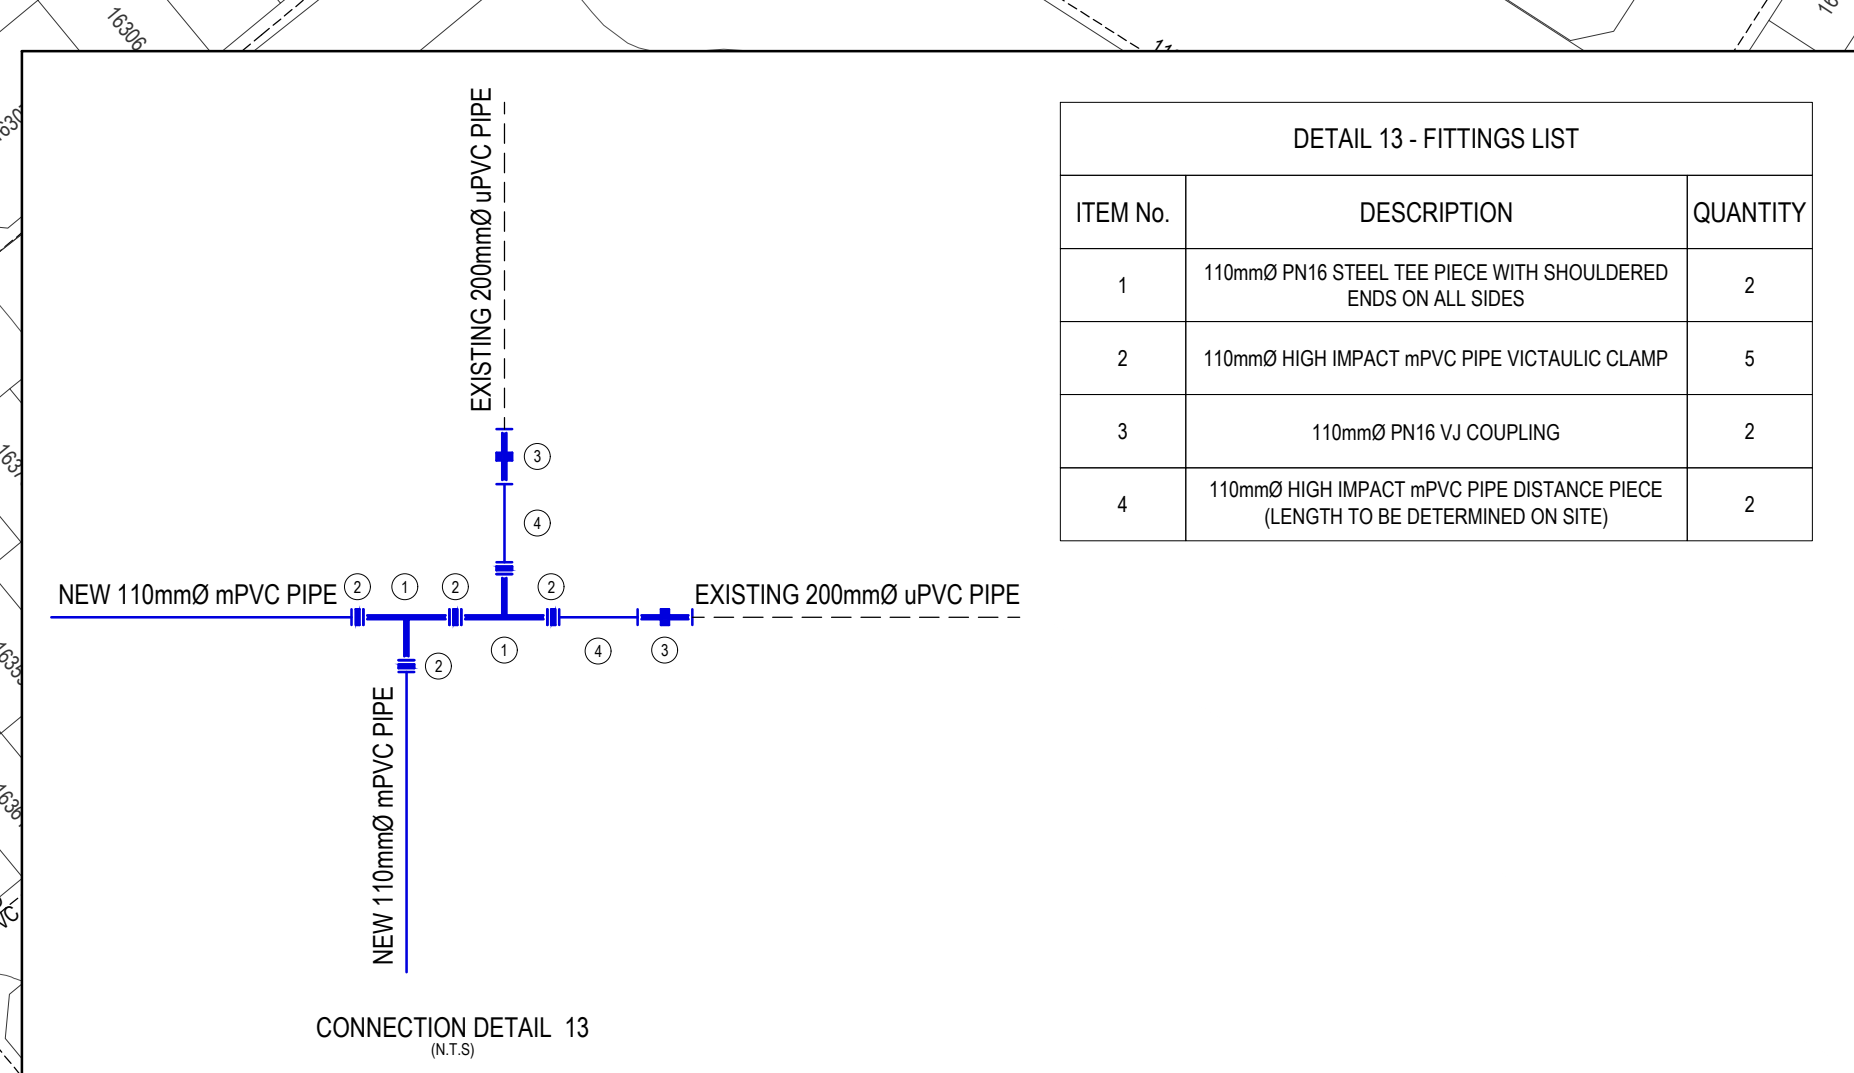

COPYRIGHT:


This document and all the information thereon remains the property of Johannesburg Water SOC Ltd and may not be copied, reproduced or transmitted in part or in full without the written consent of Johannesburg Water SOC Ltd. This document should not be relied on nor used in circumstances other than those for which it was originally prepared and for which Johannesburg Water SOC Ltd was commissioned, as defined on this drawing. Refer to the contract for full terms and conditions.

- Johannesburg Water SOC Ltd shall not be liable for the consequences of using this document other than for the purpose for which it was commissioned. Any user and any other person using or relying on the document for such other purpose will by such use or reliance be taken to confirm his agreement to indemnify Johannesburg Water SOC Ltd for all loss or damage results there from.
- WATER:
- ALL PIPES TO BE LAID IN ACCORDANCE WITH SANS 1200, LATEST REVISION AND THE REQUIREMENTS OF JOHANNESBURG WATER SOC LTD.
- ALL PIPES TO BE LAID UNDER TRENCH CONDITIONS UNLESS OTHERWISE SHOWN.
 - ALL NEW FIRE HYDRANTS ARE ABOVE GROUND.
 - CONTRACTOR TO CONFIRM LEVELS OF EXISTING PIPES WITH ENGINEER BEFORE COMMENCING CONSTRUCTION.
 - POSITIONS OF ALL EXISTING SERVICES ARE APPROXIMATED AND MUST BE VERIFIED ON SITE.
 - ALL CONSTRUCTION WORK TO BE CARRYOUT IN STRICT ACCORDANCE WITH REQUIREMENTS OF JOHANNESBURG WATER.
 - THRUST BLOCKS TO BE PLACED AT ALL BENDS AND CHANGE IN DIRECTION.
 - mPVC PIPES TO BE CLASS 16 AND HDPE PIPES TO BE PE100 SDR11, UNLESS INSTRUCTED OTHERWISE.

- LEGEND
- NEW mPVC WATER PIPE PACKAGE 4
 - NEW HYDRANT
 - NEW VALVE
 - NEW FLOW CONTROL VALVE
 - NEW BULK FLOW METER
 - NEW PRV
 - NEW BOUNDARY VALVE
 - NEW END CAP
 - EXISTING WATER PIPE
 - EXISTING VALVE
 - EXISTING HYDRANT
 - EXISTING BULK METER
 - EXISTING PRV
 - EXISTING BOUNDARY VALVE
 - PIPE TO BE DECOMMISSIONED
 - EXISTING RAND WATER / BULK PIPELINES
 - CONTOURS
 - EXTENSION BOUNDARY

REFER TO DRAWING No:

	GENERAL LAYOUT PLAN
JW-OF-EXT2-GLP-W01:	LAYOUT PLAN PACKAGE 1 SHEET 1
JW-OF-EXT2-LP-W01:	LAYOUT PLAN PACKAGE 1 SHEET 2
JW-OF-EXT2-LP-W02:	LAYOUT PLAN PACKAGE 4 SHEET 1
JW-OF-EXT2-LP-W03:	LAYOUT PLAN PACKAGE 4 SHEET 2
JW100-DET02-W01:	BEDDINGS DETAIL
JW100-DET03-W01:	TYPICAL VALVE BOX
JW100-DET05-W01:	TYPICAL TRUST BLOCK DETAILS
JW100-DET08-W01:	FIRE HYDRANT DETAIL
JW100-DET12-W01:	DETAILS OF SERVICE MARKERS

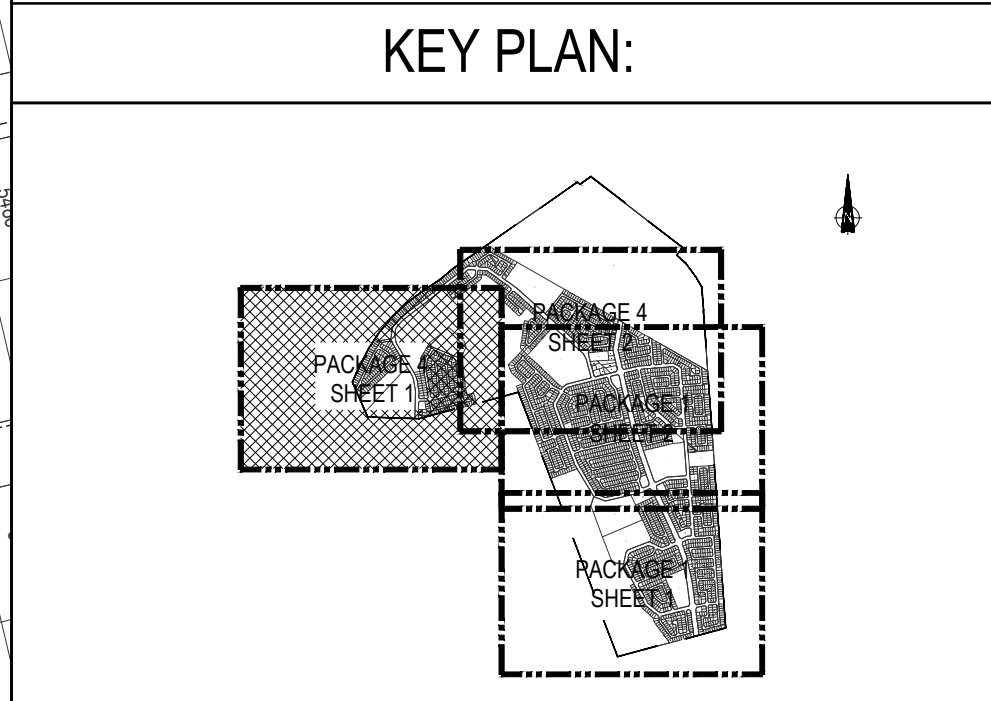

CONSULTING ENGINEERS
CAPEX - ENGINEERING SERVICE UNIT
TURBINE HALL - 3RD FLOOR
65 NTEMI PILISO STREET
NEWTOWN
JOHANNESBURG
2113


DESIGNED: T.RAMATLO

DRAWN: M.I.BALLIM

CHECKED: T.RAMATLO

APPROVED BY: T.MPANDAGUTA

SIGNATURE: ECSA REG. No.

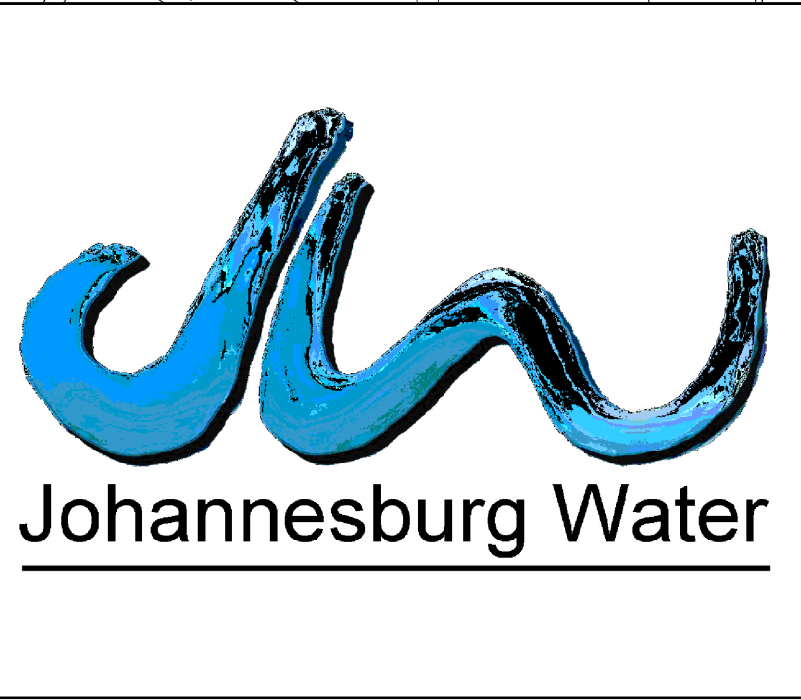

JOHANNESBURG WATER SOC Ltd
TURBINE HALL
65 NTEMI PILISO STREET
NEWTOWN
JOHANNESBURG
2113
TEL: +27 (0)11 688 1400
FAX: +27(0)11 688-1528

Municipality:

Project description:

Joburg
a world class African city

ORANGE FARM EXT 2
WATER UPGRADE PROJECT
LAYOUT PLAN
PACKAGE 4

SCALE

1:1250

REV	DESCRIPTION	DATE	BY	APV
A	ISSUED FOR PDR	2023/01/06	MB	TM
B	ISSUED FOR DDR	2023/02/04	MB	TM

AMENDMENTS

REV	DESCRIPTION	DATE	BY	APV
A	ISSUED FOR PDR	2023/01/06	MB	TM
B	ISSUED FOR DDR	2023/02/04	MB	TM

DRAWING No: JW-OF-EXT2-LP-W02

PROJECT No: A0

SHEET 1 OF 2

WATER - B

DISCIPLINARY REV.

FILE No:



COPYRIGHT:


This document and all the information thereon remains the property of Johannesburg Water SOC Ltd and may not be copied, reproduced or transmitted in part or in full without the written consent of Johannesburg Water SOC Ltd. This document should not be relied on nor used in circumstances other than those for which it was originally prepared and for which Johannesburg Water SOC Ltd was commissioned, as defined on this drawing. Refer to the contract for full terms and conditions.

WATER

ALL PIPES TO BE LAID IN ACCORDANCE WITH SANS 1200, LATEST REVISION AND THE REQUIREMENTS OF JOHANNESBURG WATER SOC. LTD.

1. ALL PIPES TO LAID UNDER TRENCH CONDITIONS UNLESS OTHERWISE SHOWN.
2. ALL NEW FIRE HYDRANTS ARE ABOVE GROUND
3. CONTRACTOR TO CONFIRM LEVELS OF EXISTING PIPES WITH ENGINEER BEFORE COMMENCING CONSTRUCTION.
4. POSITIONS OF ALL EXISTING SERVICES ARE APPROXIMATED AND MUST BE VERIFIED ON SITE.
5. ALL CONSTRUCTION WORK TO BE CARRYOUT IN STRICT ACCORDANCE WITH REQUIREMENTS OF JOHANNESBURG WATER.
6. THRUST BLOCKS TO BE PLACED AT ALL BENDS AND CHANGE IN DIRECTION.
7. mPVC PIPES TO BE CLASS 16 AND HDPE PIPES TO BE PE100 SDR11, UNLESS INSTRUCTED OTHERWISE.


LEGEND

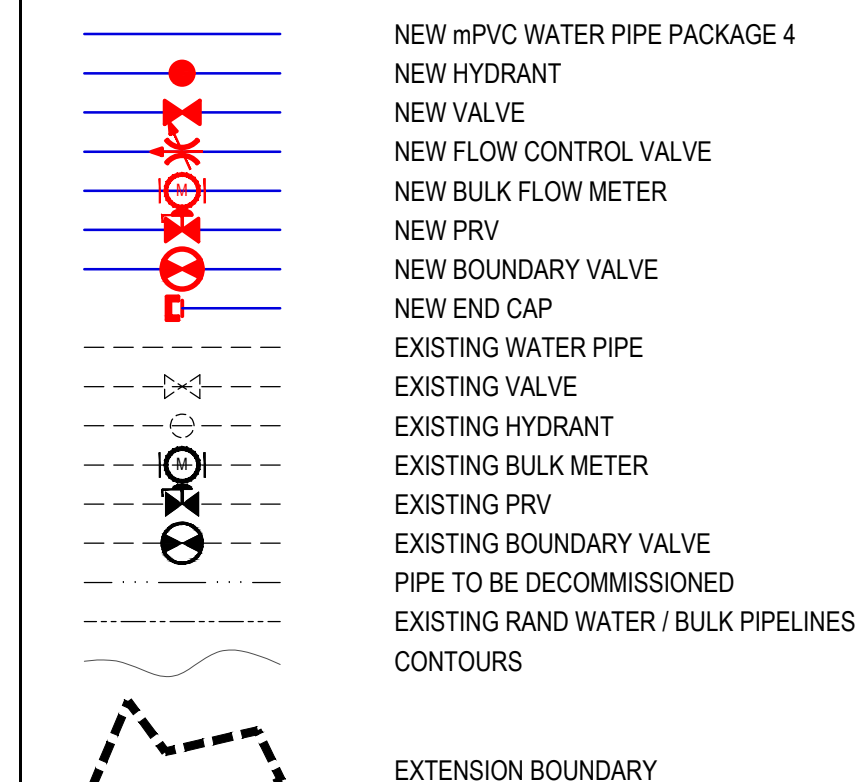

REFER TO DRAWING No:

JW-OF-EXT2-GLP-W01:	GENERAL LAYOUT PLAN
JW-OF-EXT2-LP-W01:	LAYOUT PLAN PACKAGE 1 SHEET 1 LAYOUT PLAN PACKAGE 1 SHEET 2
JW-OF-EXT2-LP-W02:	LAYOUT PLAN PACKAGE 4 SHEET 1 LAYOUT PLAN PACKAGE 4 SHEET 2
JW100-DET02-W01:	BEDDING DETAIL
JW100-DET03-W01:	TYPICAL VALVE BOX
JW100-DET05-W01:	TYPICAL TRUST BLOCK DETAILS
JW100-DET06-W01:	FIRE HYDRANT DETAIL
JW100-DET12-W01:	DETAILS OF SERVICE MARKERS

KEY PLAN:

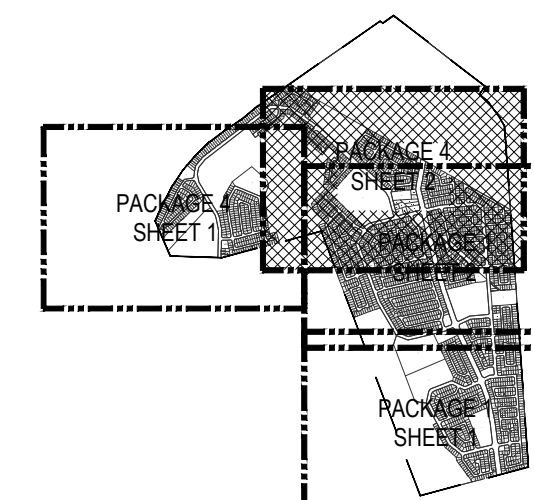

DRAWING No: JW-OF-EXT2-LP-W02

PROJECT No.		DISCIPLINARY		B	
REV.		REV.		REV.	
A0		SHEET 2		OF 2	
ORIGINAL PAGE SIZE					

CONSULTING ENGINEERS
CAPEX - ENGINEERING SERVICE UNIT
TURBINE HALL - 3RD FLOOR
65 NTEMI PILISO STREET
NEWTOWN
JOHANNESBURG
2113

DESIGNED	T.RAMATLO	
	SIGNATURE:	
DRAWN	M.I.BALLIM	24/02/2025
	SIGNATURE:	<i>[Signature]</i>
CHECKED	T.RAMATLO	
	SIGNATURE:	
APPROVED BY:	T.M.PANDIAGUTA	
	SIGNATURE:	ECSA REG. No:



JOHANNESBURG WATER SOC Ltd
TURBINE HALL
65 NTEMI PILISO STREET
NEWTOWN
JOHANNESBURG
2113
TEL: +27 (0)11 688 1400
FAX: +27(0)11 688-1528

Municipality:

Project description:



ORANGE FARM EXT 2
WATER UPGRADE PROJECT
LAYOUT PLAN
PACKAGE 4

SCALE

AMENDMENTS

[illegible]

ORANGE FARM



ORANGE FARM EXT.1

ISSUED FOR
CONSTRUCTION

COPYRIGHT:

This document and all the information thereon remains the property of Johannesburg Water SOC Ltd and may not be copied, reproduced or transmitted in part or in full without the written consent of Johannesburg Water SOC Ltd. This document should not be relied on nor used in circumstances other than those for which it was originally prepared and for which Johannesburg Water SOC Ltd was commissioned, as defined on this drawing. Refer to the contract for full terms and conditions. Johannesburg Water SOC Ltd shall not be liable for the consequences of using this document other than for the purpose for which it was commissioned. Any user and any other person using or relying on the document for such other purpose will by such use or reliance be taken to confirm his agreement to indemnify Johannesburg Water SOC Ltd for all loss or damage results there from.

DESIGNED

M.GROBLER

DATE:10/03/2025

DRAWN

M.I.BALLIM

DATE: 09/03/2025

CHECKED

B.MIYA

DATE: 05/03/2025

APPROVED BY:

L.KHAMA

DATE: 05/03/2025

201470166

ECSA REG. No.



CONSULTING ENGINEERS
CAPEX - ENGINEERING SERVICE UNIT
THIRD FLOOR, TURBINE HALL
65 NTEMI PILISO, NEWTOWN, JOHANNESBURG
TEL: (011) 688 1400
FAX: (011) 688 1529



ORANGE FARM - PACKAGE 4
STS WATER METER INSTALLATION PROJECT
LAYOUT PLAN
EXTENSION 1

SCALE

N.T.S

REV.

0

AMENDMENTS

DESCRIPTION

DATE

27/02/2025

DRAWING No. JW.....STS-P4-LAY-W02

PROJECT No.

.....

ORIGINAL PAGE SIZE

A0

FILE No.

WATER

DISCIPLINARY

1

0

REV.

1



ORANGE FARM EXT.3

STRETFORD EXT.2

ISSUED FOR
CONSTRUCTION

COPYRIGHT:

This document and all the information thereon remains the property of Johannesburg Water SOC Ltd and may not be copied, reproduced or transmitted in part or in full without the written consent of Johannesburg Water SOC Ltd. This document should not be relied on nor used in circumstances other than those for which it was originally prepared and for which Johannesburg Water SOC Ltd was commissioned, as defined on this drawing. Refer to the contract for full terms and conditions. Johannesburg Water SOC Ltd shall not be liable for the consequences of using this document other than for the purpose for which it was commissioned. Any user and any other person using or relying on the document for such other purpose will by such use or reliance be taken to confirm his agreement to indemnify Johannesburg Water SOC Ltd for all loss or damage results there from.

DESIGNED	M.GROBLER	DATE	10/03/2025
SIGNATURE	pp	DATE	05/03/2025
DRAWN	M.I.BALLIM	DATE	05/03/2025
SIGNATURE	B.MIYA	DATE	05/03/2025
CHECKED	B.MIYA	DATE	05/03/2025
SIGNATURE	L.KHAMA	DATE	05/03/2025
APPROVED BY:	L.KHAMA	DATE	05/03/2025
		201470166	



CONSULTING ENGINEERS
CAPEX - ENGINEERING SERVICE UNIT
THIRD FLOOR, TURBINE HALL
65 NTEMI PILISO, NEWTOWN, JOHANNESBURG
TEL: (011) 688 1400
FAX: (011) 688 1529



ORANGE FARM - PACKAGE 4
STS WATER METER INSTALLATION PROJECT
LAYOUT PLAN
EXTENSION 3

SCALE


REV:	DESCRIPTION	DATE
0	ISSUED FOR CONSTRUCTION	27/02/2025

AMENDMENTS

REV:	DESCRIPTION	DATE
0	ISSUED FOR CONSTRUCTION	27/02/2025

DRAWING No. JW.....STS-P4-LAY-W03

PROJECT No.	WATER	0
DISCIPLINARY	REV.	
A0	SHEET	1 OF 1
ORIGINAL PAGE SIZE		
FILE No.		

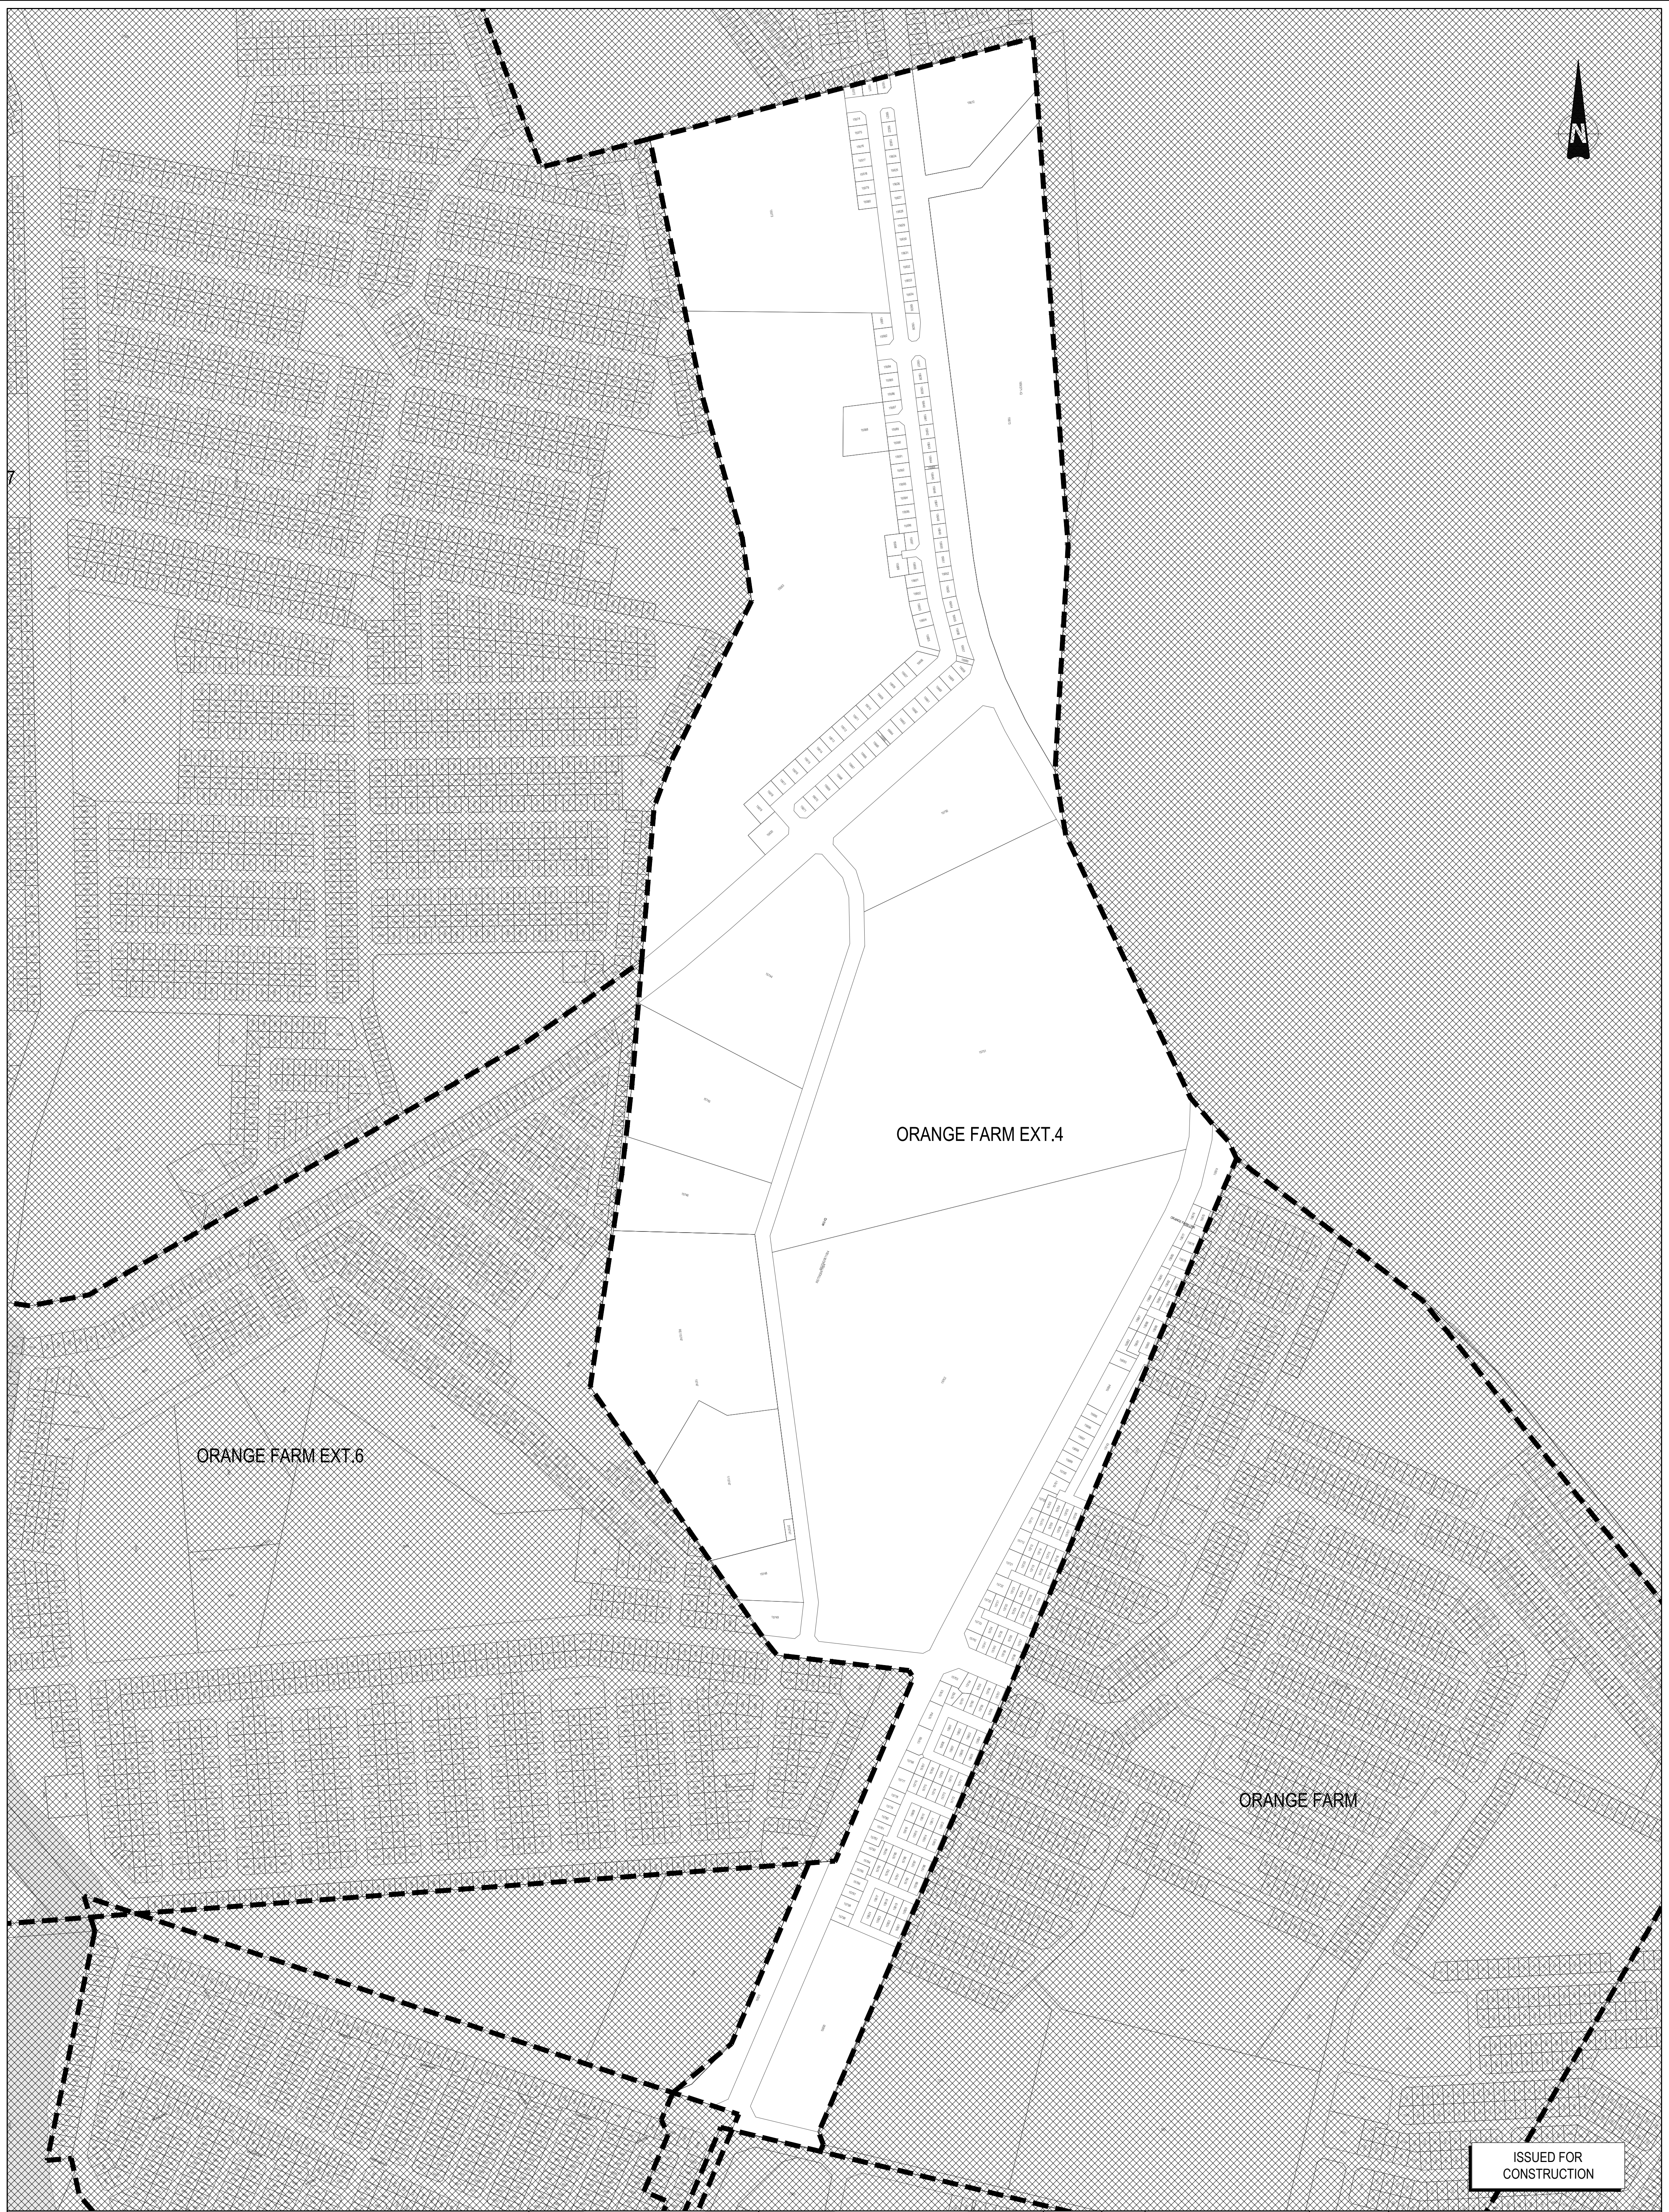


ISSUED FOR
CONSTRUCTION

COPYRIGHT: This document and all the information thereon remains the property of Johannesburg Water SOC Ltd and may not be copied, reproduced or transmitted in part or in full without the written consent of Johannesburg Water SOC Ltd. This document should not be relied on nor used in circumstances other than those for which it was originally prepared and for which Johannesburg Water SOC Ltd was commissioned, as defined on this drawing. Refer to the contract for full terms and conditions. Johannesburg Water SOC Ltd shall not be liable for the consequences of using this document other than for the purpose for which it was commissioned. Any user and any other person using or relying on the document for such other purpose will by such use or reliance be taken to confirm his agreement to indemnify Johannesburg Water SOC Ltd for all loss or damage results there from.	DESIGNED	M.GROBLER	DATE	10/03/2025
		SIGNATURE	pp	
	DRAWN	M.I.BALLIM	DATE	05/03/2025
		SIGNATURE		
	CHECKED	B.MIYA	DATE	05/03/2025
	SIGNATURE			
APPROVED BY:	L.KHAMA	DATE	05/03/2025	
		201470166		
		ECSA REG. No.		

 Johannesburg Water CONSULTING ENGINEERS CAPEX - ENGINEERING SERVICE UNIT THIRD FLOOR, TURBINE HALL 65 NTEMI PILISO, NEWTOWN, JOHANNESBURG TEL: (011) 688 1400 FAX: (011) 688 1529	 Joburg ORANGE FARM - PACKAGE 4 STS WATER METER INSTALLATION PROJECT LAYOUT PLAN EXTENSION 4

SCALE		AMENDMENTS		DRAWING No. JW.....STS-P4-LAY-W04
N.T.S.	REV:	DESCRIPTION	DATE:	
	0	ISSUED FOR CONSTRUCTION	27/02/2025	

PROJECT No.	DISCIPLINARY	REV.
.....	WATER	0
A0	SHEET	1 OF 1
ORIGINAL PAGE SIZE		
FILE No.		

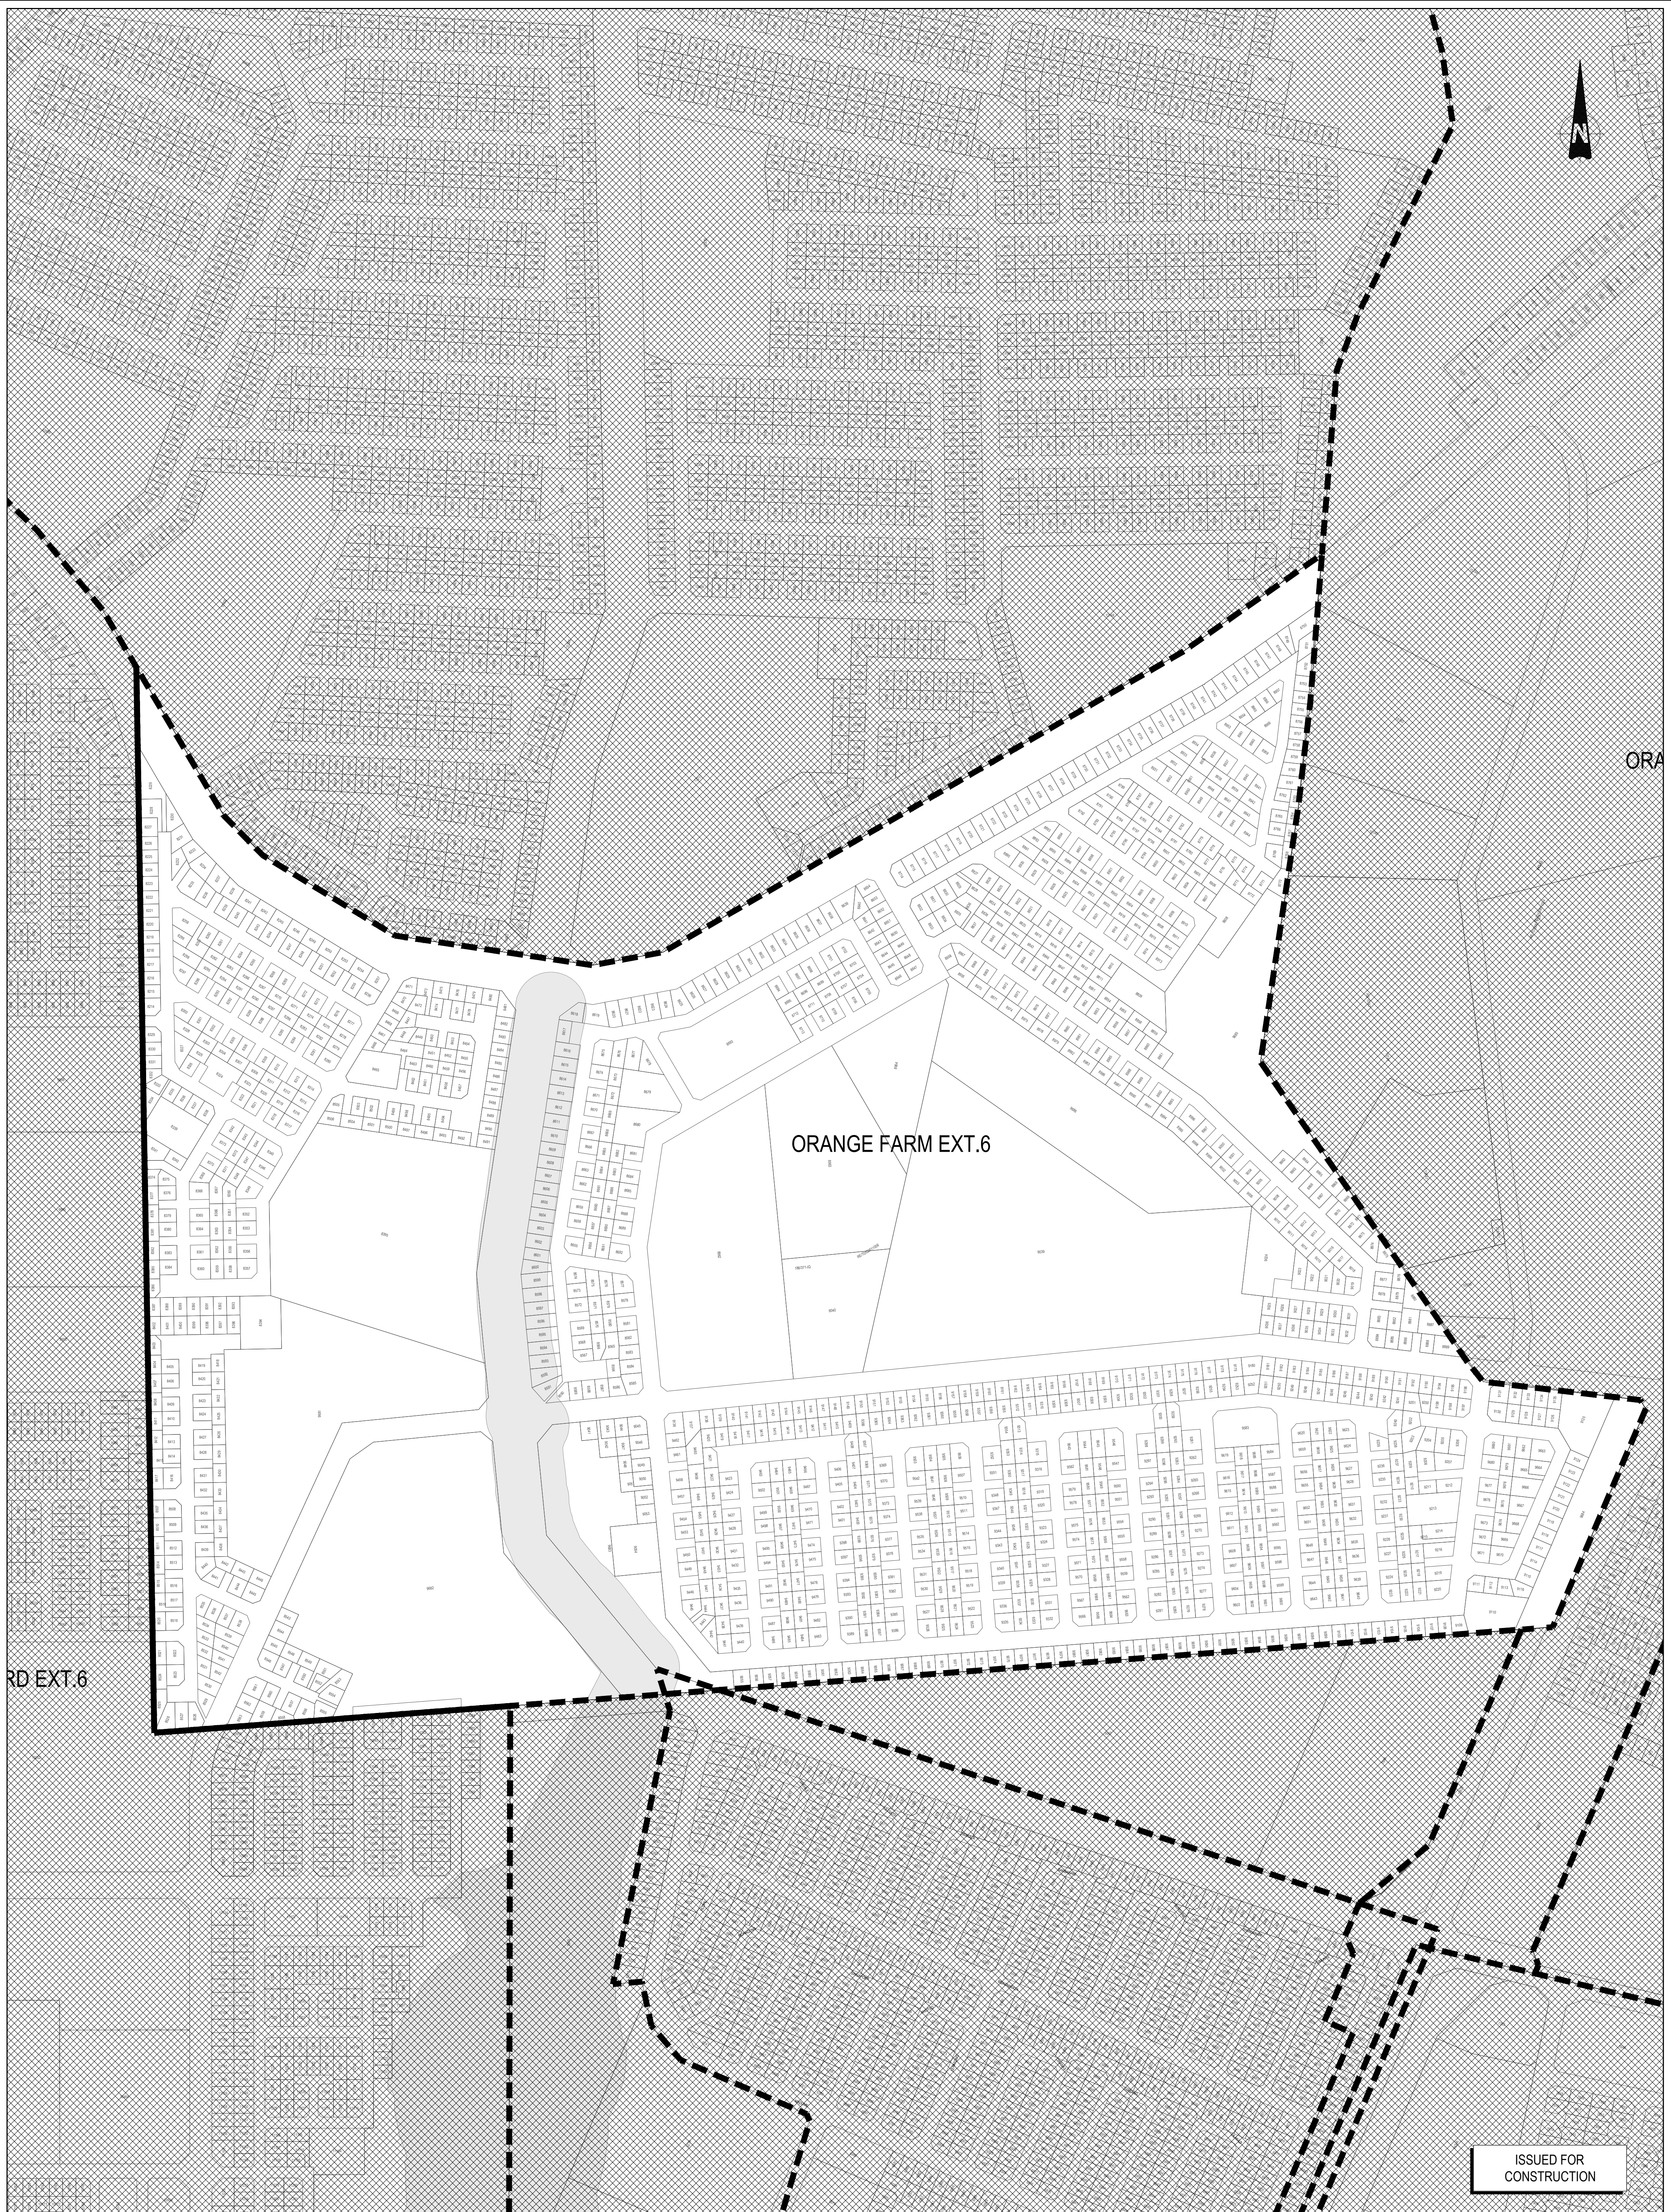

COPYRIGHT: This document and all the information thereon remains the property of Johannesburg Water SOC Ltd and may not be copied, reproduced or transmitted in part or in full without the written consent of Johannesburg Water SOC Ltd. This document should not be relied on nor used in circumstances other than those for which it was originally prepared and for which Johannesburg Water SOC Ltd was commissioned, as defined on this drawing. Refer to the contract for full terms and conditions. Johannesburg Water SOC Ltd shall not be liable for the consequences of using this document other than for the purpose for which it was commissioned. Any user and any other person using or relying on the document for such other purpose will by such use or reliance be taken to confirm his agreement to indemnify Johannesburg Water SOC Ltd for all loss or damage results there from.		DESIGNED M.GROBLER DATE: 10/03/2025	 Johannesburg Water CONSULTING ENGINEERS CAPEX - ENGINEERING SERVICE UNIT THIRD FLOOR, TURBINE HALL 65 NTEMI PILISO, NEWTOWN, JOHANNESBURG TEL: (011) 688 1400 FAX: (011) 688 1529	 Joburg ORANGE FARM - PACKAGE 4 STS WATER METER INSTALLATION PROJECT LAYOUT PLAN EXTENSION 6	SCALE N.T.S.	REV: 0	DESCRIPTION ISSUED FOR CONSTRUCTION	DATE: 27/02/2025	DRAWING No. JW.....STS-P4-LAY-W05
DRAWN M.I.BALLIM	SIGNATURE pp	DATE: 05/03/2025			PROJECT No. A0	WATER DISCIPLINARY	REV. 0		
CHECKED B.MIYA	SIGNATURE B.MIYA	DATE: 05/03/2025			SHEET 1	OF 1			
APPROVED BY: L.KHAMA	SIGNATURE L.KHAMA	DATE: 05/03/2025			ORIGINAL PAGE SIZE A0				
		201470166 ECSA REG. No.			FILE No.				

ORANGE FARM EXT.8



ORANGE FARM EXT.7

ORANGE FARM EXT.6

ISSUED FOR
CONSTRUCTION

COPYRIGHT:

This document and all the information thereon remains the property of Johannesburg Water SOC Ltd and may not be copied, reproduced or transmitted in part or in full without the written consent of Johannesburg Water SOC Ltd. This document should not be relied on nor used in circumstances other than those for which it was originally prepared and for which Johannesburg Water SOC Ltd was commissioned, as defined on this drawing. Refer to the contract for full terms and conditions. Johannesburg Water SOC Ltd shall not be liable for the consequences of using this document other than for the purpose for which it was commissioned. Any user and any other person using or relying on the document for such other purpose will by such use or reliance be taken to confirm his agreement to indemnify Johannesburg Water SOC Ltd for all loss or damage results there from.

DESIGNED

M.GROBLER

DATE 10/03/2025

DRAWN

M.I.BALLIM

DATE 05/03/2025

CHECKED

B.MIYA

DATE 05/03/2025

APPROVED BY:

L.KHAMA

DATE 05/03/2025

201470166

ECSA REG. NO.



CONSULTING ENGINEERS
CAPEX - ENGINEERING SERVICE UNIT
THIRD FLOOR, TURBINE HALL
65 NTEMI PILISO, NEWTOWN, JOHANNESBURG
TEL: (011) 688 1400
FAX: (011) 688 1529



ORANGE FARM - PACKAGE 4
STS WATER METER INSTALLATION PROJECT
LAYOUT PLAN
EXTENSION 7

SCALE

N.T.S

REV.

0

AMENDMENTS

DESCRIPTION

ISSUED FOR CONSTRUCTION

DATE

27/02/2025

DRAWING No. JW.....STS-P4-LAY-W06

PROJECT No.

.....

ORIGINAL PAGE SIZE

FILE No.

WATER

DISCIPLINARY

REV.

0

SHEET

1

OF

1



ORANGE FARM EXT.8

ISSUED FOR
CONSTRUCTION

COPYRIGHT:

This document and all the information thereon remains the property of Johannesburg Water SOC Ltd and may not be copied, reproduced or transmitted in part or in full without the written consent of Johannesburg Water SOC Ltd. This document should not be relied on nor used in circumstances other than those for which it was originally prepared and for which Johannesburg Water SOC Ltd was commissioned, as defined on this drawing. Refer to the contract for full terms and conditions. Johannesburg Water SOC Ltd shall not be liable for the consequences of using this document other than for the purpose for which it was commissioned. Any user and any other person using or relying on the document for such other purpose will by such use or reliance be taken to confirm his agreement to indemnify Johannesburg Water SOC Ltd for all loss or damage results there from.

DESIGNED

M.GROBLER

DATE: 10/03/2025

DRAWN

M.I.BALLIM

DATE: 05/03/2025

CHECKED

B.MIYA

DATE: 05/03/2025

APPROVED BY:

L.KHAMA

DATE: 05/03/2025

ECSA REG. NO. 201470166



CONSULTING ENGINEERS
CAPEX - ENGINEERING SERVICE UNIT
THIRD FLOOR, TURBINE HALL
65 NTEM PILISO, NEWTOWN, JOHANNESBURG
TEL: (011) 688 1400
FAX: (011) 688 1529



ORANGE FARM - PACKAGE 4
STS WATER METER INSTALLATION PROJECT
LAYOUT PLAN
EXTENSION 8

SCALE

N.T.S

REV:

0

AMENDMENTS

DESCRIPTION

ISSUED FOR CONSTRUCTION

DATE: 27/02/2025

DRAWING No. JW.....STS-P4-LAY-W07

PROJECT No.

DISCIPLINARY

WATER

REV. 0

SHEET 1 OF 1

ORIGINAL PAGE SIZE

FILE No.